57 Mansell Road, Shoreham-By-Sea, BN43 6GQ

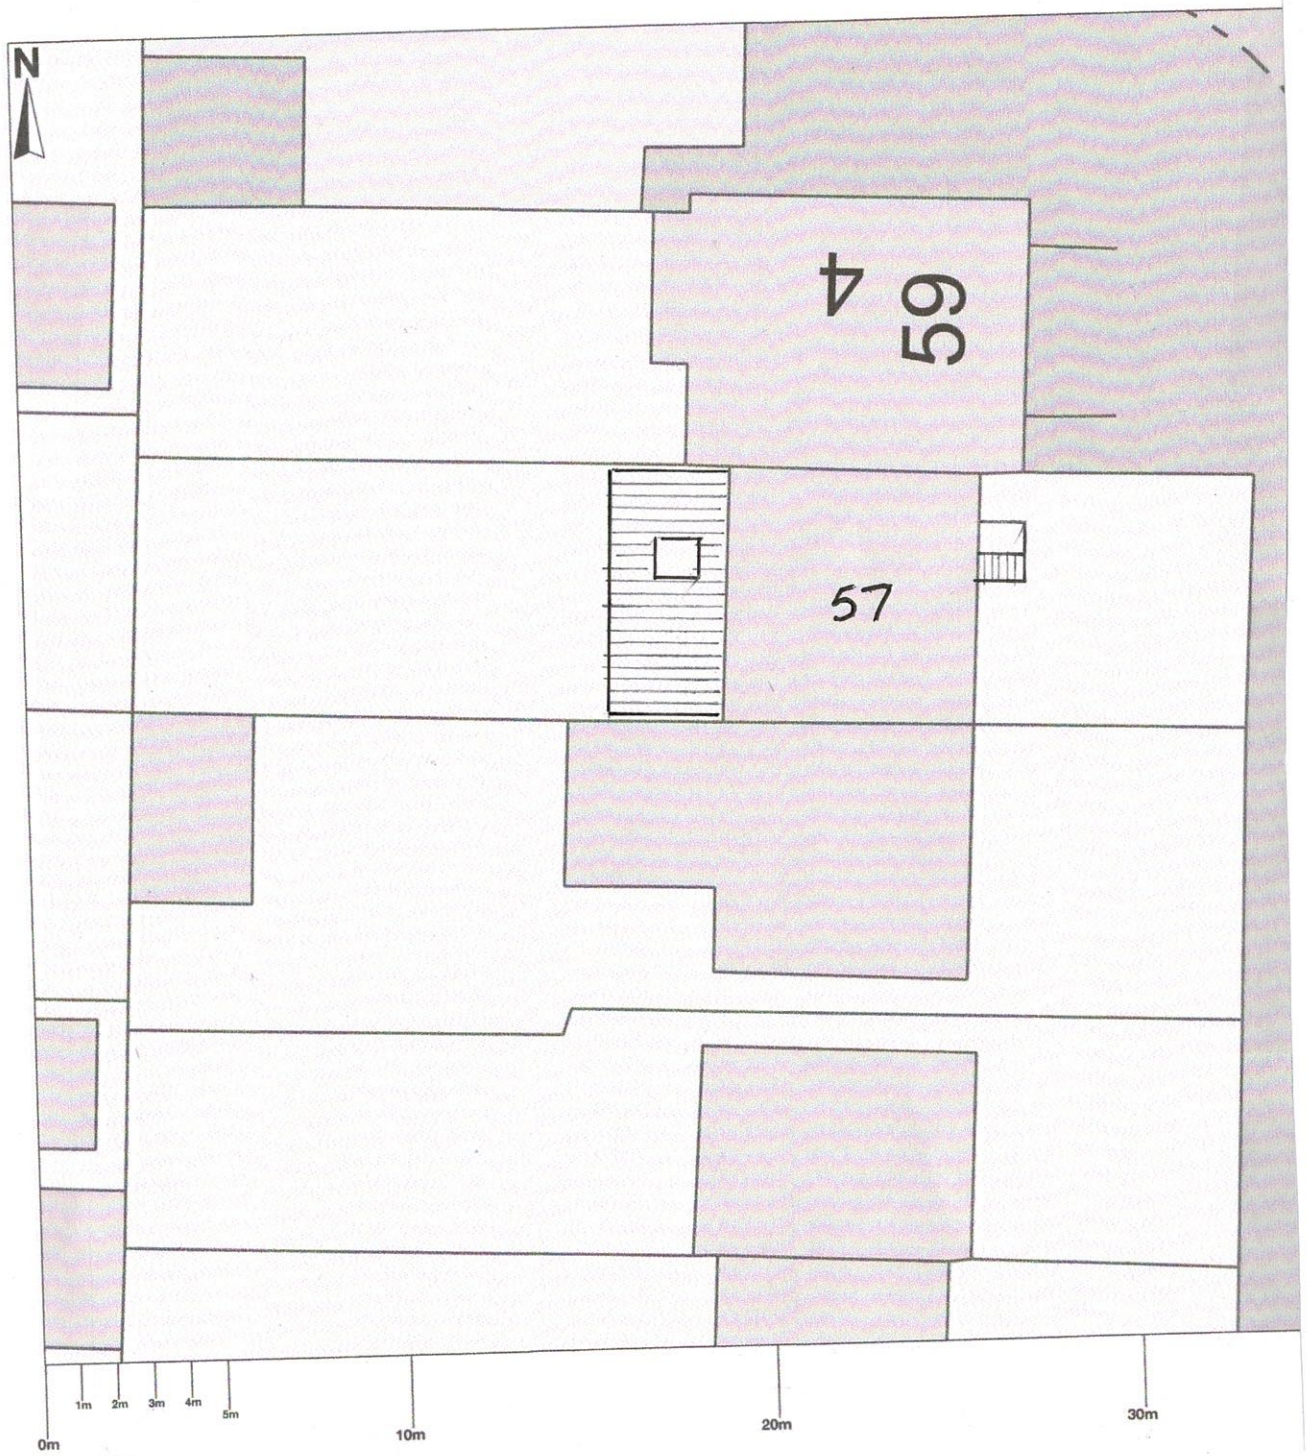

Scale 1:200

BLOCK PLAN



Scale Bar - 1:200

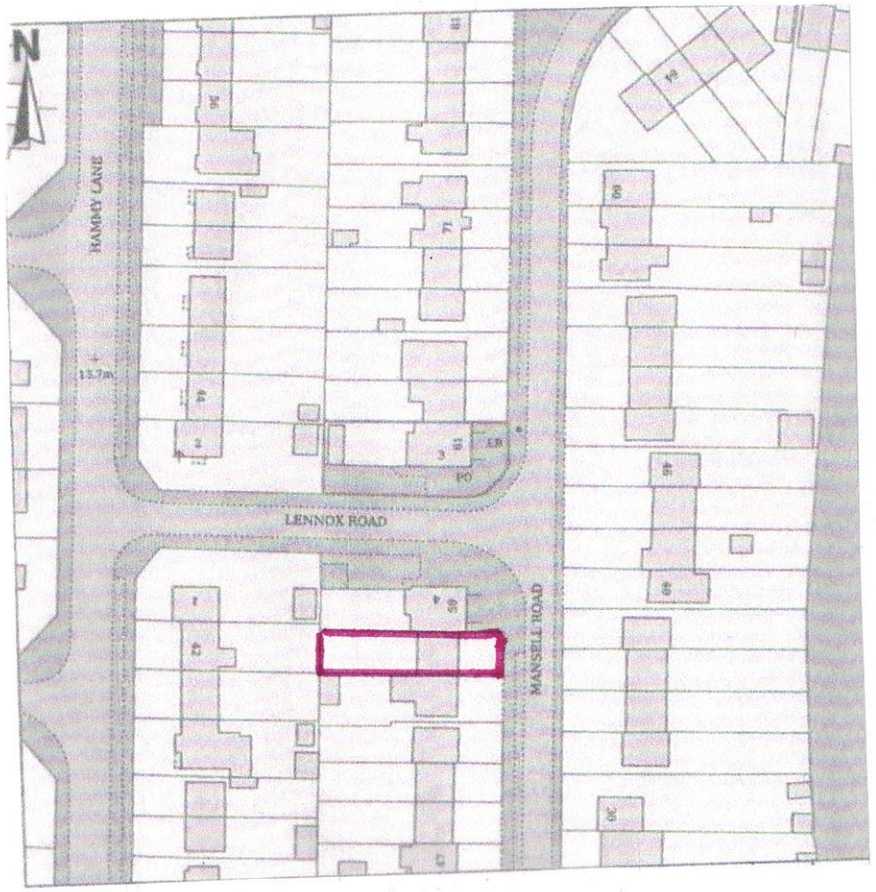

LOCATION PLAN

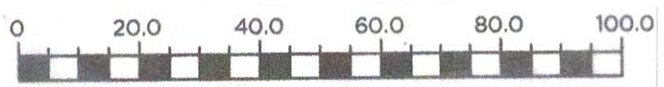

Scale Bar - 1:1250

57 MANSELL ROAD
SHOREHAM BY SEA
WEST SUSSEX
SCALE
DRG.NO. 2021/BW/5