



Proposed Ground Floor Plan

1 : 50

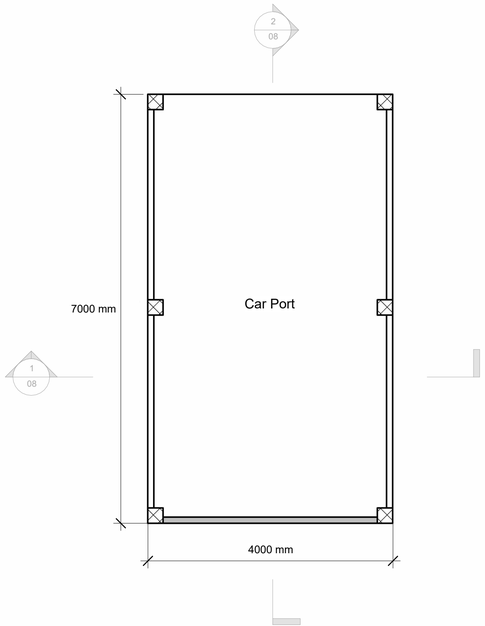

Proposed South Front Elevation

1 : 50

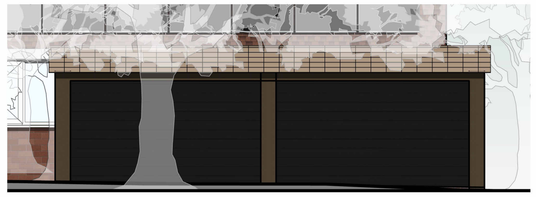


Proposed West Side Elevation

1 : 50



Proposed East Side Elevation

1 : 50

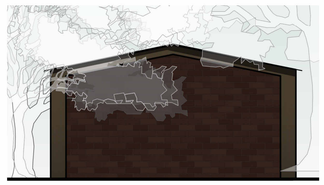

Proposed North Rear Elevation

1 : 50

A free standing Car Port at the front of the property. Size: 7 metres long x 4 metres wide x 2.2 metres at the peak of the roof, 1.8 metres high at the sides all round.

Wooden construction using 150mm square wooden posts bolted to the base. 10 posts in total, 4 posts on each side plus 1 at each end at the centre positions.

Three sides will be clad in either horizontal black composite board, leaving the North, front elevation open. The base will be a reinforced concrete pad of 150mm thick.

The roof will have a low pitch Roof shingles produced to look like tiles

0m 1m 2m 3m 4m 5m

VISUAL SCALE 1:50 @ A1

Notes:

1. THE COPYRIGHT OF THIS DRAWING IS VESTED IN ARCHEVOLVE AND IT MAY NOT BE REPRODUCED IN WHOLE OR PART OR USED FOR THE MANUFACTURE OF ANY ARTICLE WITHOUT THE EXPRESS PERMISSION OF THE COPYRIGHT HOLDERS.

2. WORK TO FIGURED DIMENSIONS ONLY.

3. THIS DRAWING IS TO BE READ IN CONJUNCTION WITH ALL RELEVANT ARCHITECT'S, SERVICE ENGINEER'S AND ARCHEVOLVE AND SPECIFICATIONS.

Rev_A	Change of Materials	AP	01/11/24

Revision Number	Revision Description	Issued by	Revision Date

DATE: 18/07/24

STATUS: PLANNING ISSUE

SHEET SIZE: A1

SCALE: 1 : 50

DRAWN: AP

CHECKED:

CLIENT:

Mrs Upward

10 Salvington Hill,
High Salvington,
Worthing,
BN13 3AS

SITE ADDRESS:

REVISION: Rev_A

DRAWING NO: ARC/ 054/ 24/ 05

PROJECT NO: SALVHILL

DRAWING: Car Port

TITLE: Proposed Plans

ARCHEVOLVE
// design @archevolve.co.uk
// www. archevolve.co.uk
// 07830 325566
CIAT CHARTERED PRACTICE