
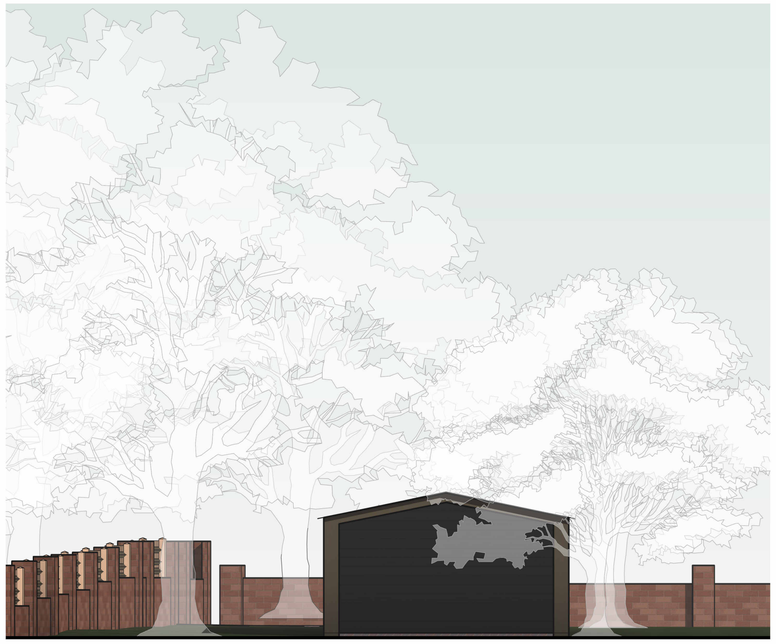



Proposed South Front Elevation

1 : 50

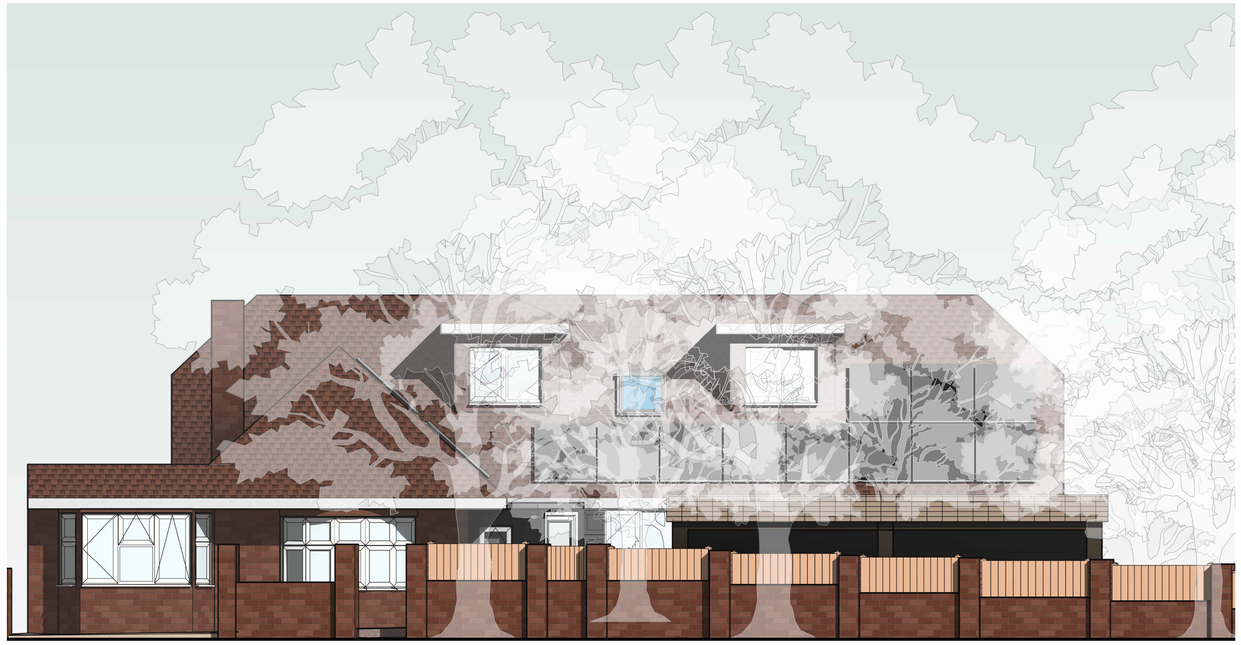


Proposed West Side Elevation

1 : 50

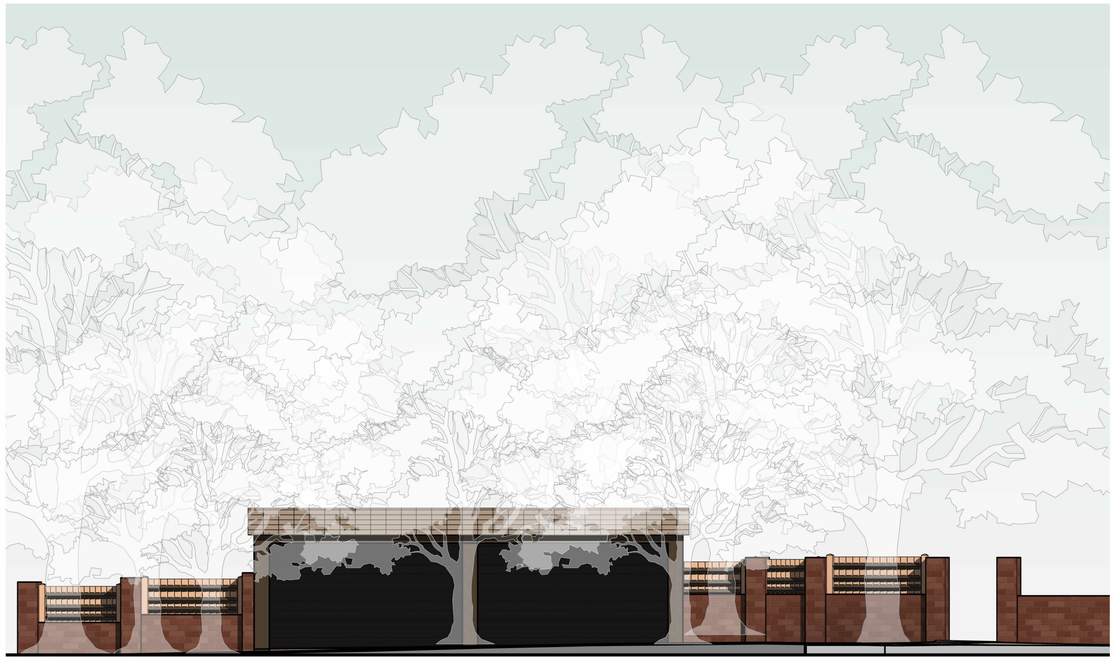

Proposed East Side Elevation

1 : 50

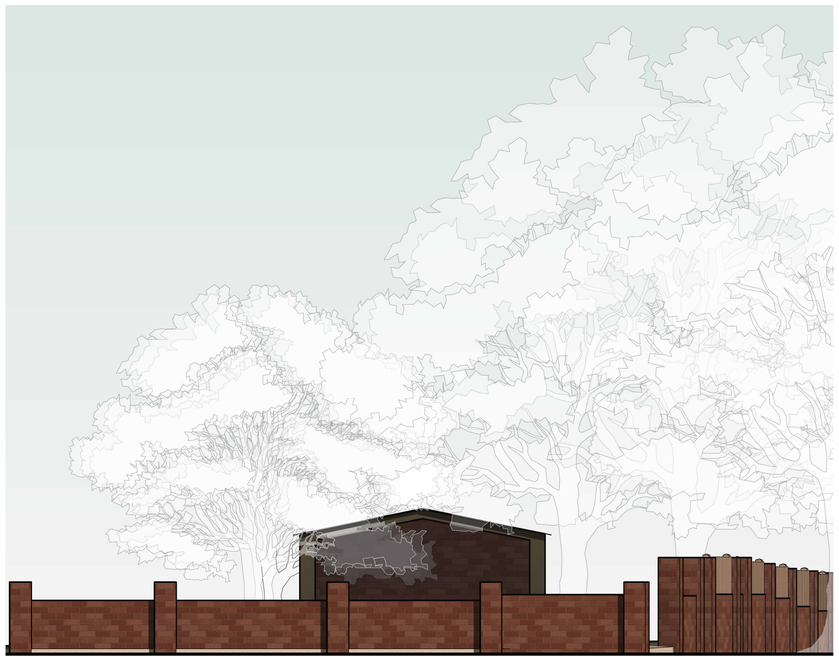

Proposed North Rear Elevation

1 : 50

0m 1m 2m 3m 4m 5m

VISUAL SCALE 1:50 @ A1

Notes:

1. THE COPYRIGHT OF THIS DRAWING IS VESTED IN ARCHEVOLVE AND IT MAY NOT BE REPRODUCED IN WHOLE OR PART OR USED FOR THE MANUFACTURE OF ANY ARTICLE WITHOUT THE EXPRESS PERMISSION OF THE COPYRIGHT HOLDERS.

2. WORK TO FIGURED DIMENSIONS ONLY.

3. THIS DRAWING IS TO BE READ IN CONJUNCTION WITH ALL RELEVANT ARCHITECT'S, SERVICE ENGINEER'S AND ARCHEVOLVE AND SPECIFICATIONS.

Revision Number	Revision Description	Issued by	Revision Date
Rev_B	Change of Materials	AP	01/11/24
Rev_A	Amended Tree Detail	AP	08/08/24

DATE: 02/01/24

STATUS: PLANNING ISSUE

SHEET SIZE: A1

SCALE: 1 : 50

DRAWN: AP

CHECKED:

CLIENT:

Mrs Upward

SITE ADDRESS:

10 Salvington Hill,
High Salvington,
Worthing,
BN13 3AS

DRAWING: Car Port

TITLE: Proposed Elevations

PROJECT NO: SALVHILL

DRAWING NO: ARC/054/24/07

REVISION: Rev_B

ARCHEVOLVE

// design @archevolve.co.uk

// www. archevolve.co.uk

// 07830 325566

CIAT CHARTERED PRACTICE