

# Existing

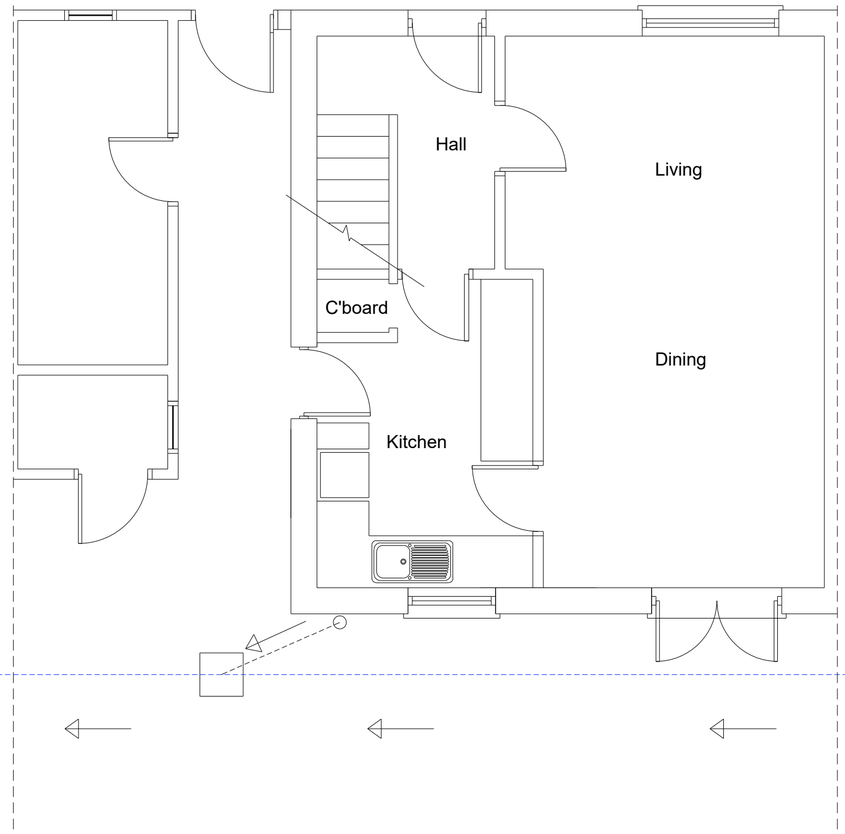


# Proposed

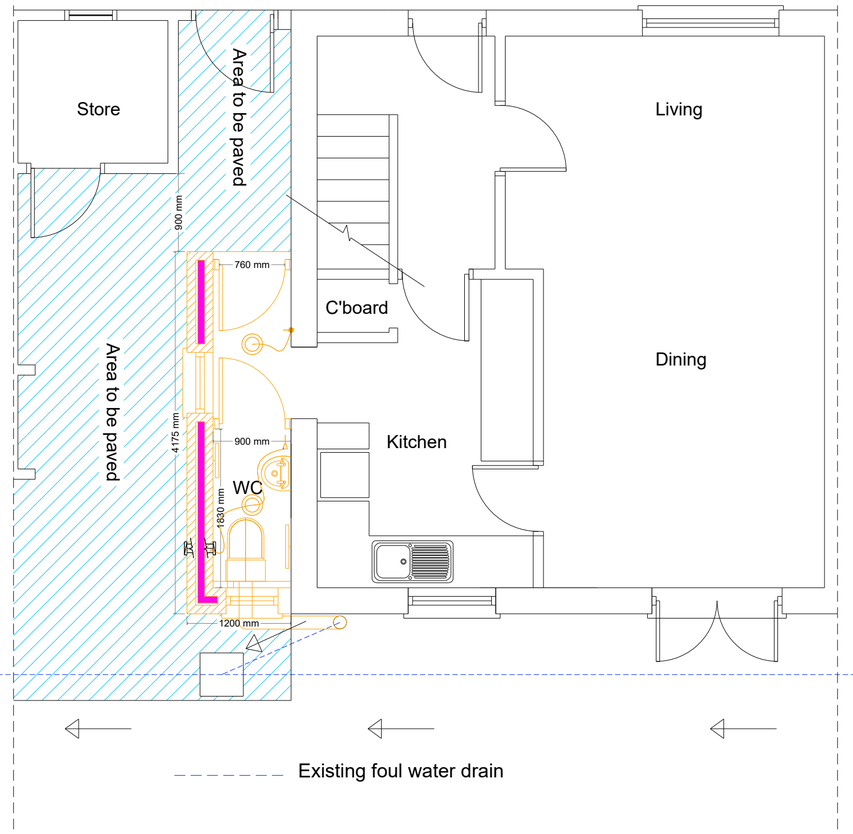


Existing foul water drain

Scale 1:50

Scale in Metres

0 1 2 3 4 5

N

© Crown Copyright and database right (2022). Ordnance Survey 1000024321 & 100018824

Notes:

1. Do not scale from this drawing, except for Planning.
2. All dimensions are in millimetres / metres unless stated otherwise.

| Rev | Description | By | Date |
|---|---|---|---|
| | | | |

**AMENDMENTS**

Drawing Status:

**FOR INFORMATION**

ADUR & WORTHING COUNCILS

**Adur & Worthing HIA**

Portland House, Richmond Rd.
WORTHING BN11 1HS
www.adur-worthing.gov.uk
home.improvement@adur-worthing.gov.uk

Property Title:

**37 The Quadrant, Worthing BN12 6HE**

Drawing Title:

**Extension Plans**

| Scale @ A2: | Date: | |
|---|---|---|
| **1:50** | **04-10-2024** | |
| UPRN: | Drawn By: | Checked By: |
| **N/A** | **MSP** | **N/A** |
| Drawing No: | | Rev: |
| **037/QUA/001/R2** | | **-** |