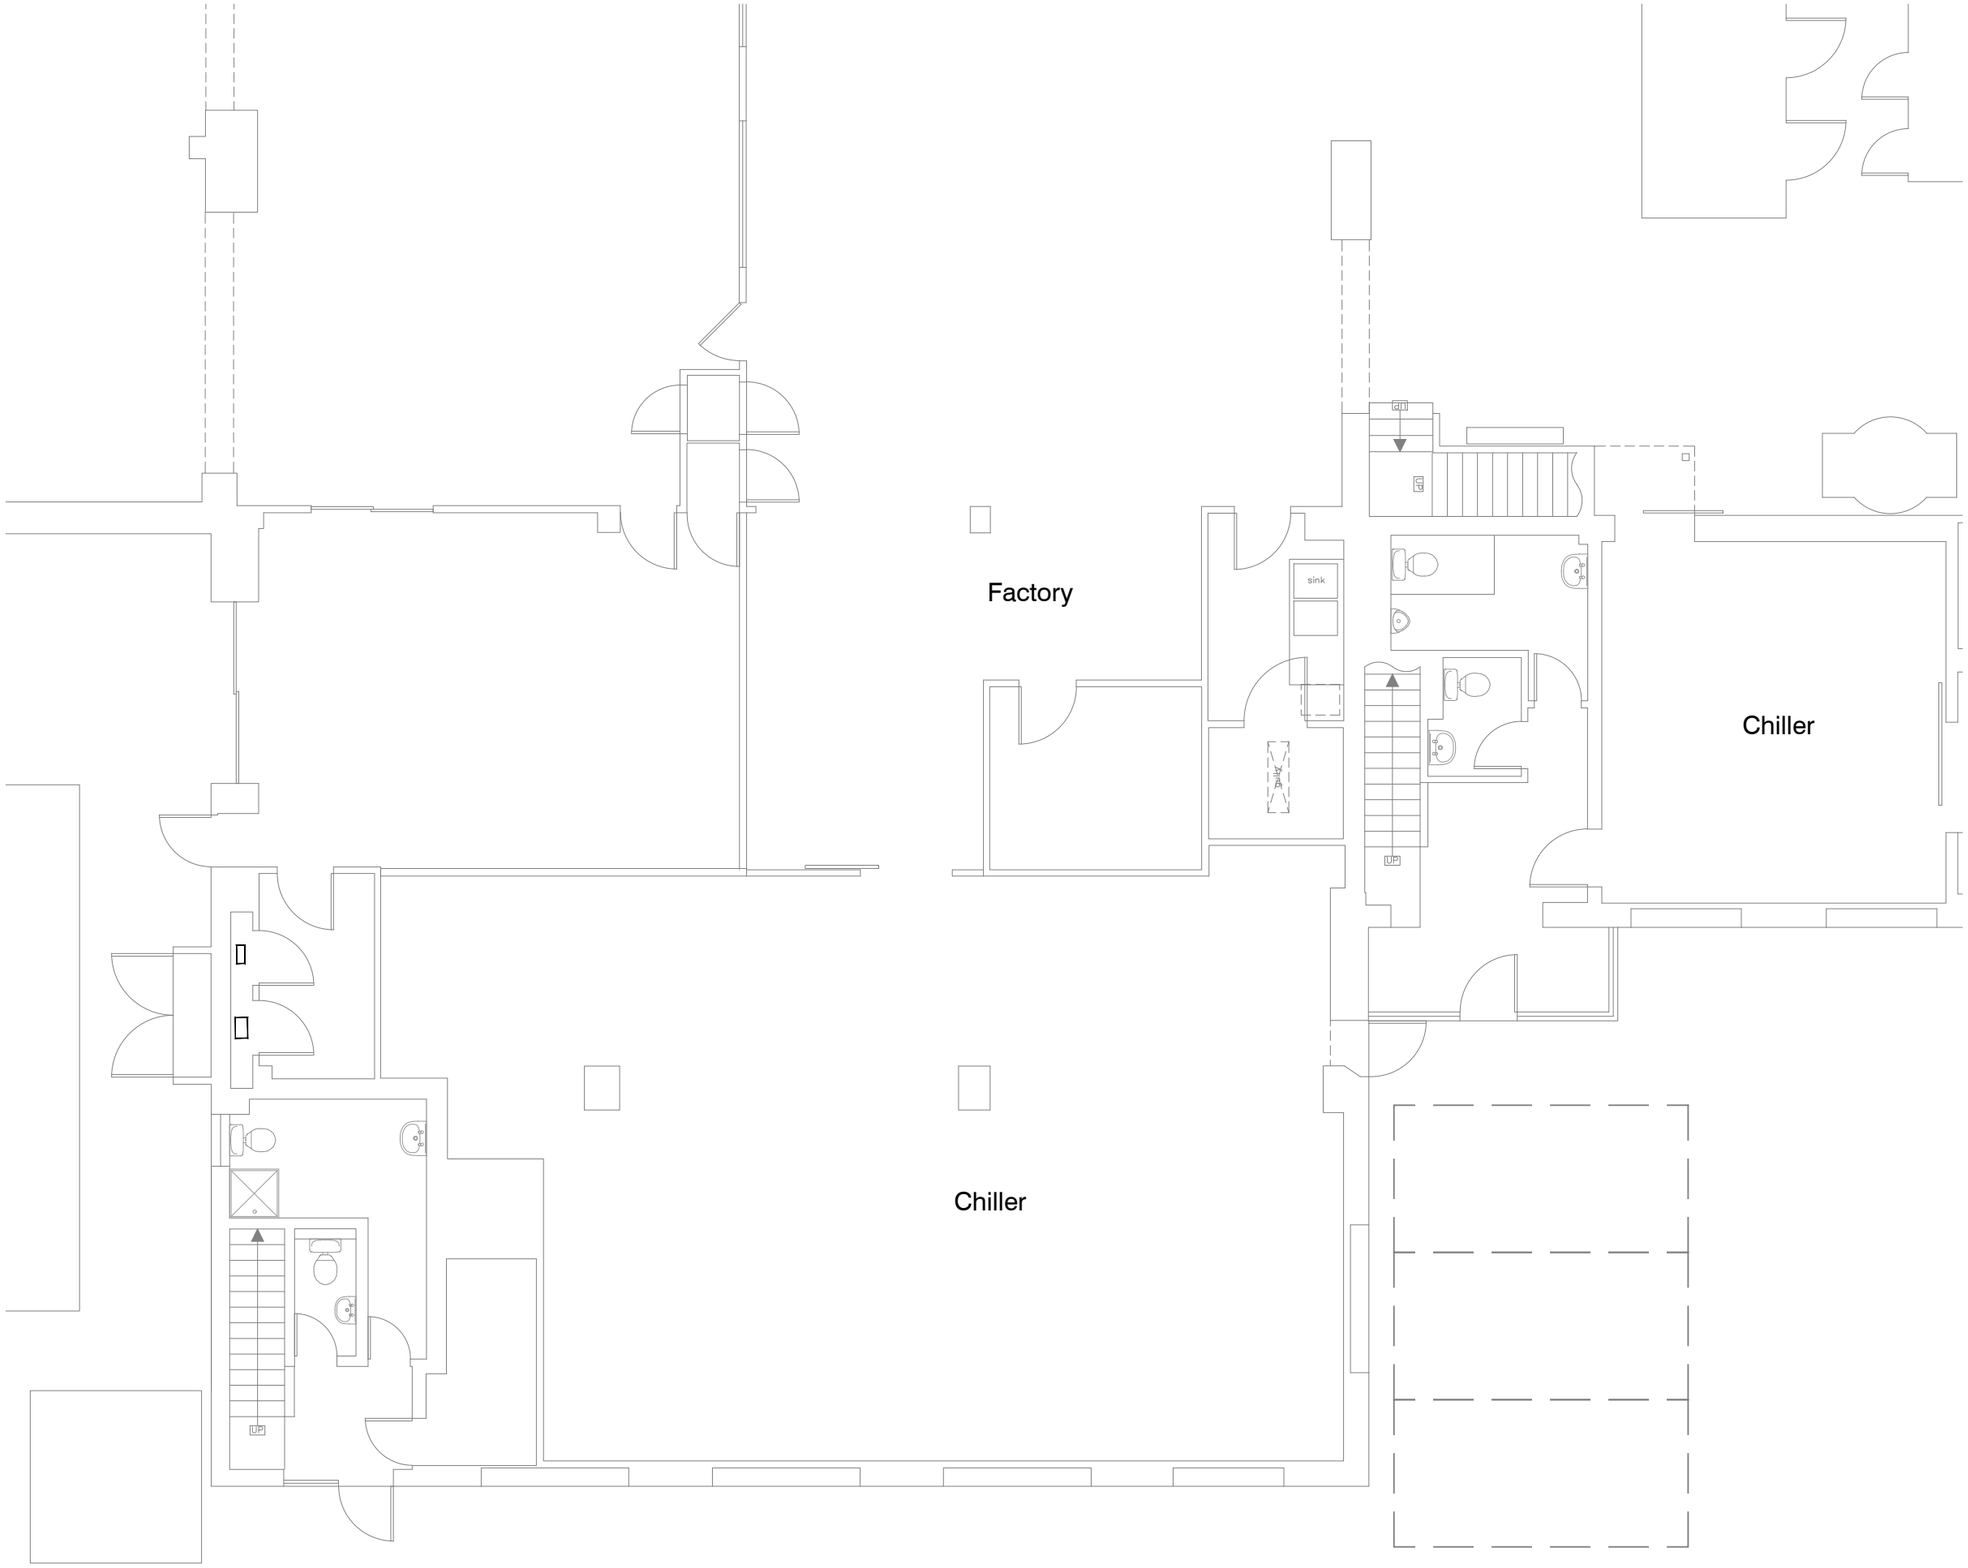

Existing Part Ground Floor Plan - Scale 1:100

NOTES:
Dimensions to be checked on site before commencing work. any discrepancies shall be reported to Curtis Leeves Technical Ltd. immediately.
Do not scale from these drawings except for planning purposes. Use figured dimensions only.
Where applicable this drawing is to be read in conjunction with other consultants' drawings.
This drawing is the copyright of Curtis Leeves Technical Ltd. and may not be copied, altered or reproduced in any way, or passed to a third party, without written authority.

Physical Scale 1:100

0m 2m 4m

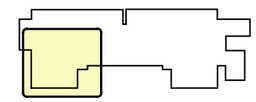

Key Plan

rev	description	date
status	PLANNING	

CURTIS LEEVES TECHNICAL LTD
01243 378070 I mail@cltechnical.co.uk

client	Higgidy Ltd		
project	Proposed 2-Storey Entrance to Units 6-9, 57-60 Dolphin Road, Shoreham-By-Sea		
title	Existing Ground Floor Plan		
date	scale @ A3	drawn	chkd
March 2022	1:100	MRL	GBC
project no.	drawing no.		rev
2032	P505		-