

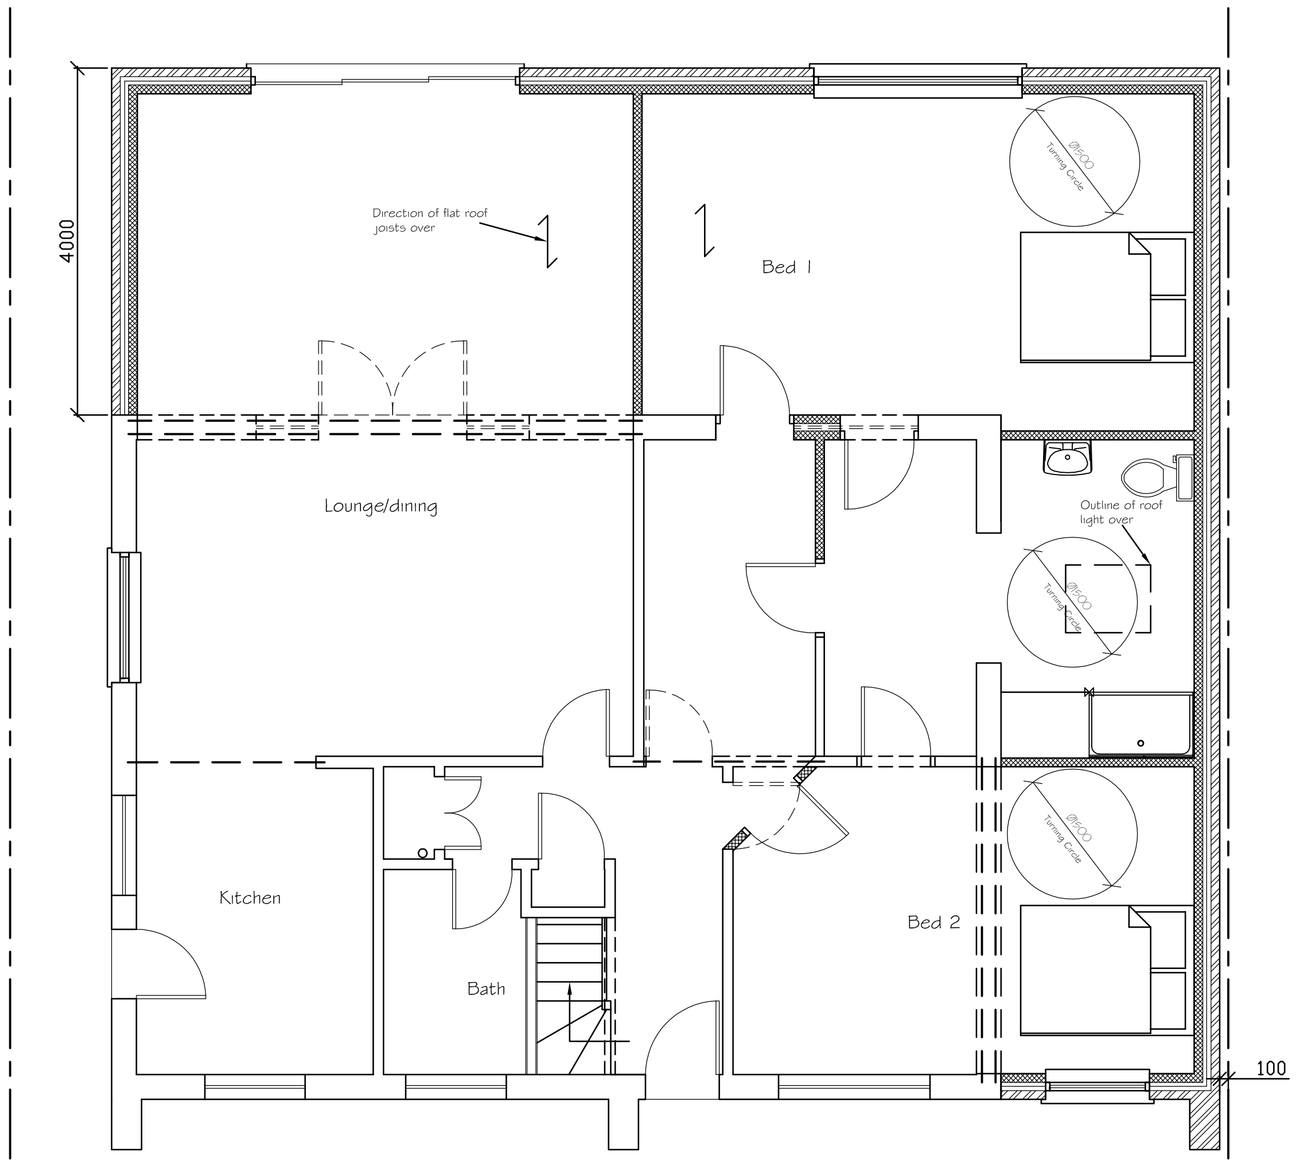


Proposed Ground Floor Plan

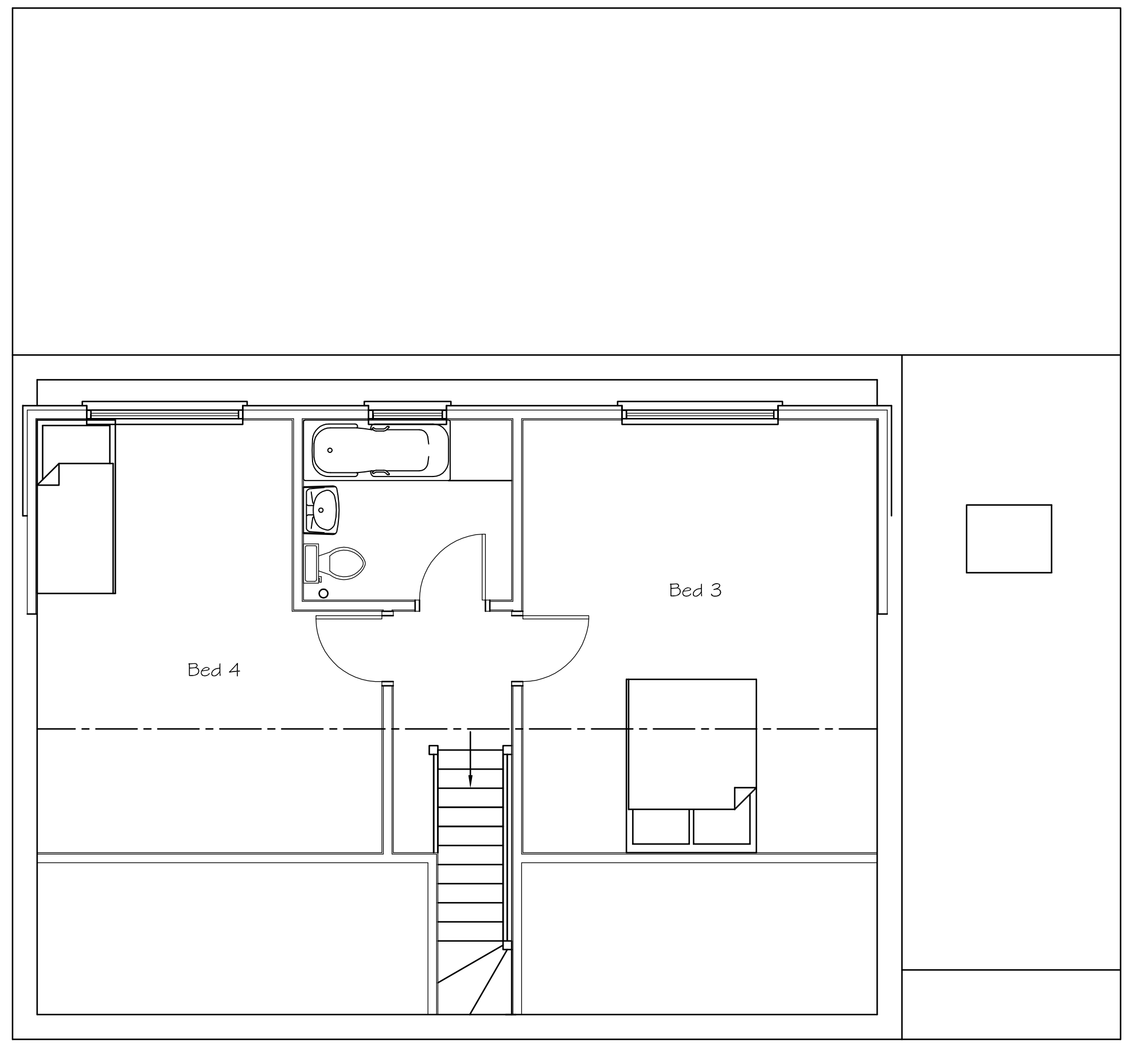

Proposed First Floor Plan

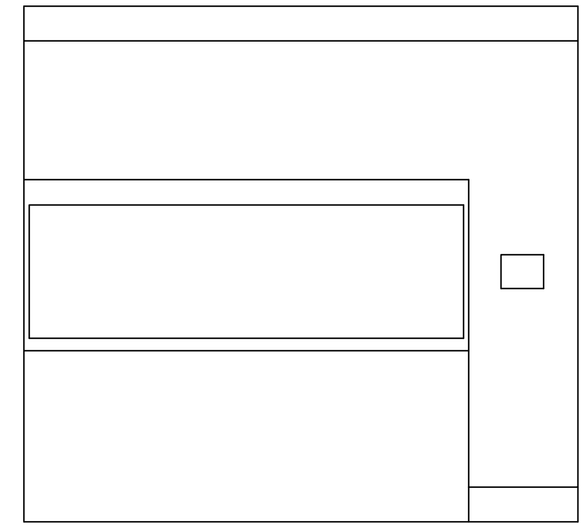


Proposed Roof Plan

0 0.5 1 2 3 4 5 6 7 8 9 10


SCALE 1:100

0 0.5 1 2 3 4 5 6 7 8 9 10


SCALE 1:50

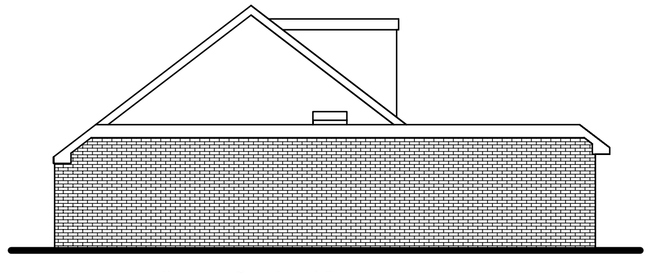


Proposed Side (West) Elevation

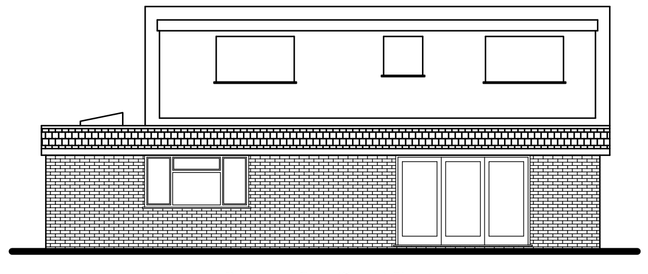

Proposed Rear (South) Elevation

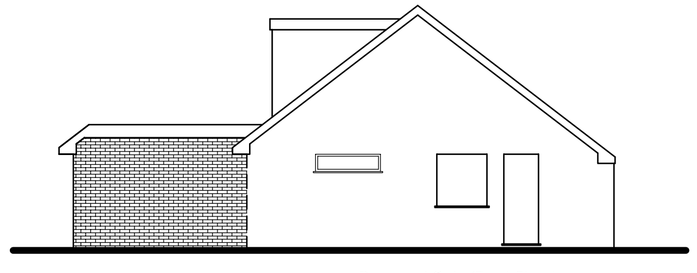

Proposed Side (East) Elevation

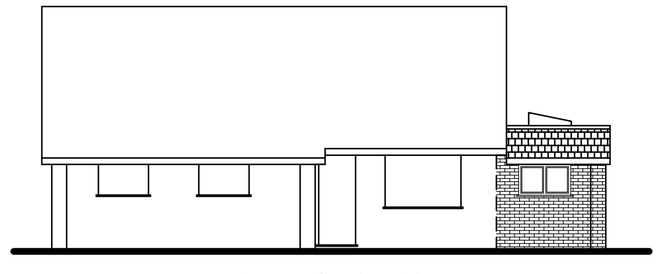

Proposed Front (North) Elevation

0 0.5 1 2 3 4 5 6 7 8 9 10

SCALE 1:100

Tony Rogers
Building Consultants
Address: 40 Dawn Crescent, Upper Beeding
West Sussex, BN44 3WH
Telephone: 01903 815225 Fax: 01903 815225

Rev.	Date:	Revision Description:
A	Dec 2021	Amended to planning officers request.
B	Dec 2021	Bathroom window removed

Client: Mr C Johns

Address: 1 Bridge Close
Lancing
West Sussex
BN15 8BS

Project: Proposed single storey rear/ side extension and enlarged rear dormer

Scale: 1:50 1:100
Paper Size A1

Date: July 2021

Drawing No: 13/848/04

Drawn By: AWR

Revision: B