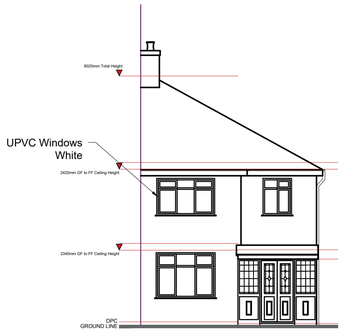
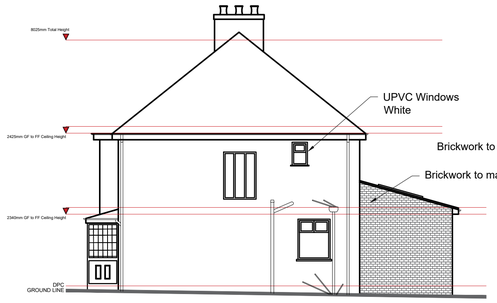
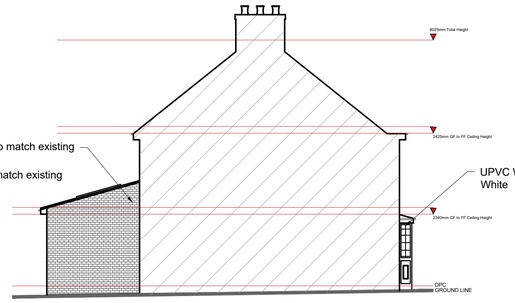




**Proposed North Elevation**
**Scale: 1:100**





**Proposed West Elevation**
**Scale: 1:100**



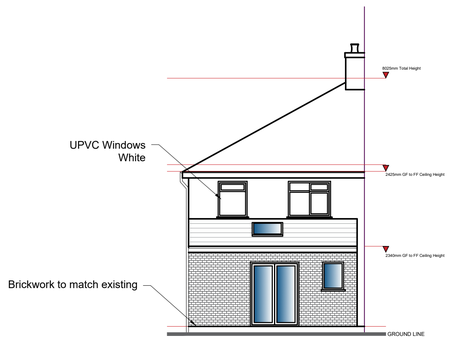

**Proposed East Elevation - Section A-A**
**Scale: 1:100**



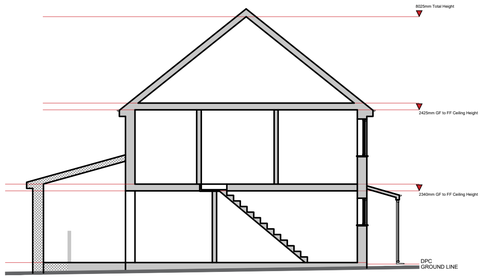

**Proposed South Elevation**
**Scale: 1:100**



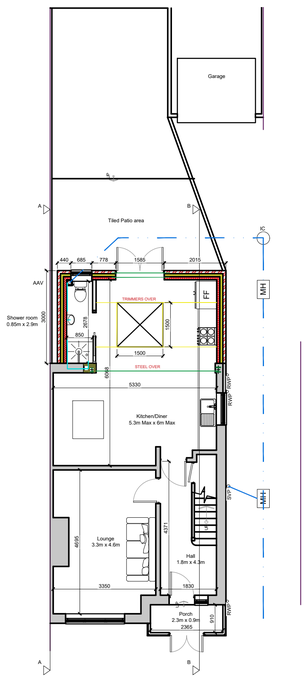

**Proposed Section B-B**
**Scale: 1:100**



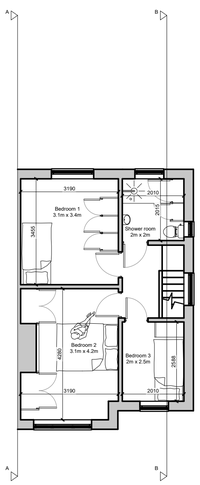
**Proposed Ground Floor Plan**
**Scale: 1:100**



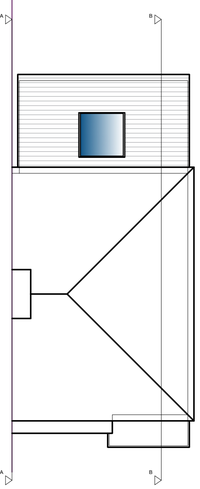
**Proposed First Floor Plan**
**Scale: 1:100**




**Proposed Roof Plan**
**Scale: 1:100**


## SITE PHOTOS





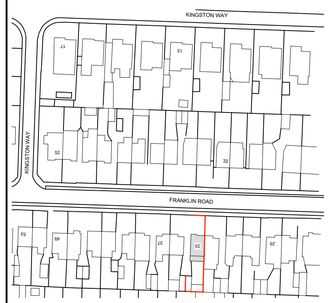


**Location Plan**
**Scale: 1:1250**

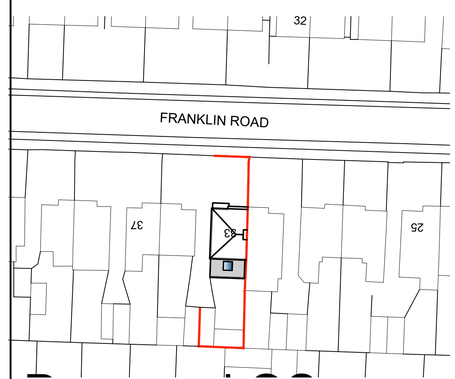


**SITE AREA - 392sq.m²**
**Block Plan**
**Scale: 1:500**

**FOR APPROVAL**

NOTE:

This drawing is to be read in conjunction with the Construction Notes and Structural Engineer's details.

The Contractor is responsible for all setting out and must check levels and dimensions on site before ordering materials or commencing work.

Refer to written dimensions only. Do not scale from drawings, except for the purposes of Planning assessment.

The Architect is to be immediately notified of any omissions or discrepancies.

Building work should not commence until all statutory approvals have been granted, i.e. Planning, Building Control, etc.

If a public sewer is discovered, consent to 'Build-over/Close-to' may be required from the Water Authority.

PARTY WALLS:

Work to Party Walls (including insertion of flashings, beam bearings, etc) are subject to Party Wall agreements with neighbours and are to be arranged by the Client in accordance with the Party Wall Act (i.e. Providing two months written notice)

Direction of Joists
Below ground drainage - Surface Water
Below ground drainage - Foul Water
Discharge pipes
Existing structure
Proposed structure
<1500mm Max Headroom
Insulation
Removed structure
16.6 m2
Section line
Section line

FD30 30min Fire Doors
M.O.E. Means of Escape
O.G. Obscured Glazing

| Revision | Date: | Details: | Initials: |
|---|---|---|---|
| A | 00/01/2024 | Client / Planning Amendments | DLS |

These drawings and designs are the property of Shear Architectural Design Ltd and must not be copied, retained, or used without prior written consent. © Copyright

SHEAR ARCHITECTURAL
CREATE INSPIRE ENHANCE
Maritime House - 2nd Floor Echo 3 office
Basin Rd N,
Portslade,
Brighton
BN41 1WR
07881 656512
info@sheararchitecturaldesign.co.uk
www.sheararchitecturaldesign.co.uk

PROJECT:
33 Franklin Road,
Shoreham-by-Sea, BN43 6YE
West Sussex

DRAWING TITLE:
Rear Extension

NORTH

DATE: 30/06/2025
SCALE: Various @ A1
DRAWN: SC
CHECKED: DS
SHEET OF

25/032 PROJECT NUMBER:
PL1 DRAWING NUMBER:
REVISION: