CDM 2015 Health & Safety Information

This information relates only to 'Significant Hazards' identified on this drawing and is to be read in conjunction with the Designer's Hazard Register.

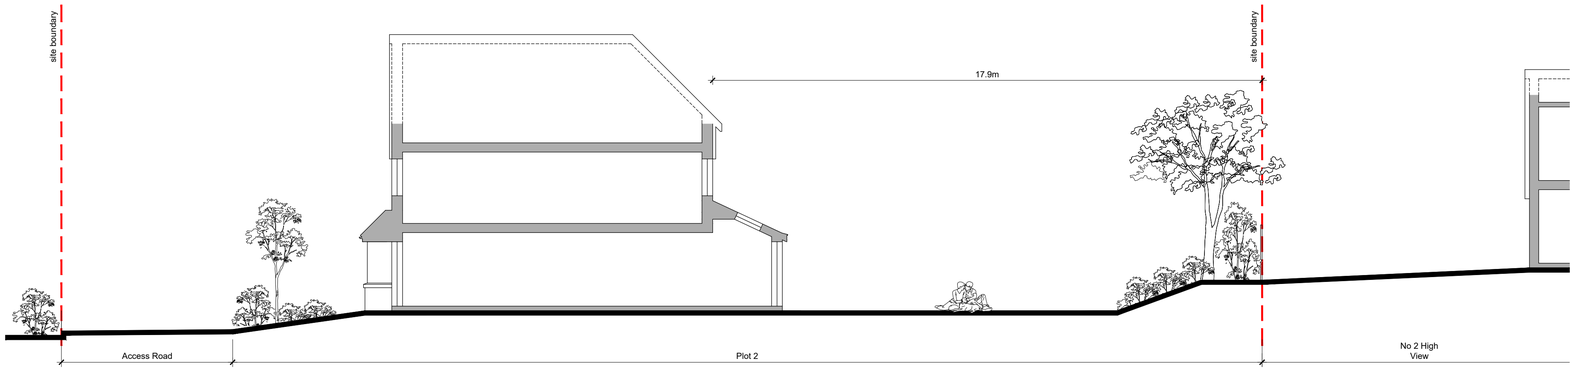

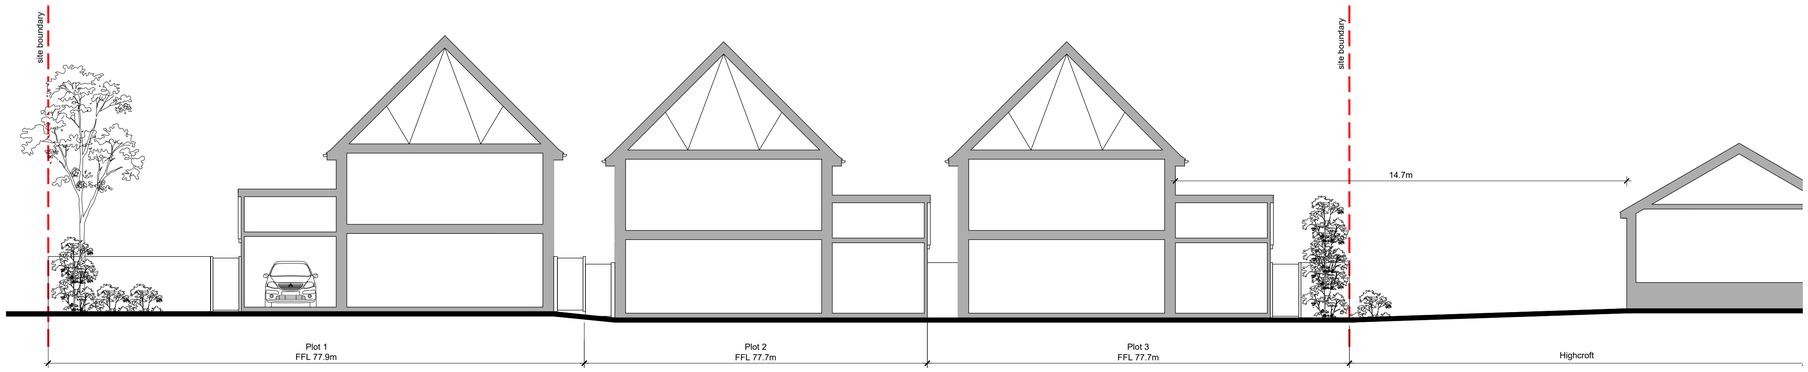



Rev	Date	Revision Details	Dr	Ch
E	06.08.25	Adjusted to Clients comments	KE	AK
D	05.08.25	FFLs amended and Section updated	KB	AK
C	03.04.25	Previous scheme outline added	KB	AK
B	06.03.25	Site Boundary Updated	LP	AK
A	03.03.25	Drawing Amended	KE	AK

London: 76 Great Suffolk Street, London, SE1 0BL
T 0207 928 2773 E london@ecearchitecture.com
Sussex: 64 - 68 Brighton Road, Worthing, West Sussex, BN11 2EN
T 01903 248777 E sussex@ecearchitecture.com
Bristol: Westworks, Beacon Tower, Colston Street, Bristol, BS1 4XE
T 0117 214 1101 E bristol@ecewestworks.com
ECE Architecture
www.ecearchitecture.com

Client's Name
Harlington Homes

Job Title
The Drive, Mill Lane, Worthing

Drawing Title
Site Sections &
Contextual Street Scene

Scale
1:100 @ A1 / 1:200 @ A3

metres 2 4 6 8 10

Drawn	Checked	Date
KE	AK	19.02.25

Job No	Drawing No	Rev
5278	PL-56	E

Status
APPROVAL

CAD Plot date: 6/08/2025 - 10:46:57 5278-mast 2025 scheme.dwg

© ECE Architecture Limited. No dimensions to be scaled from drawing except for the purposes of Planning Applications. The contractor should check all dimensions on site. It is the contractors responsibility to ensure compliance with Building Regulations.