A3 PAPER SIZE

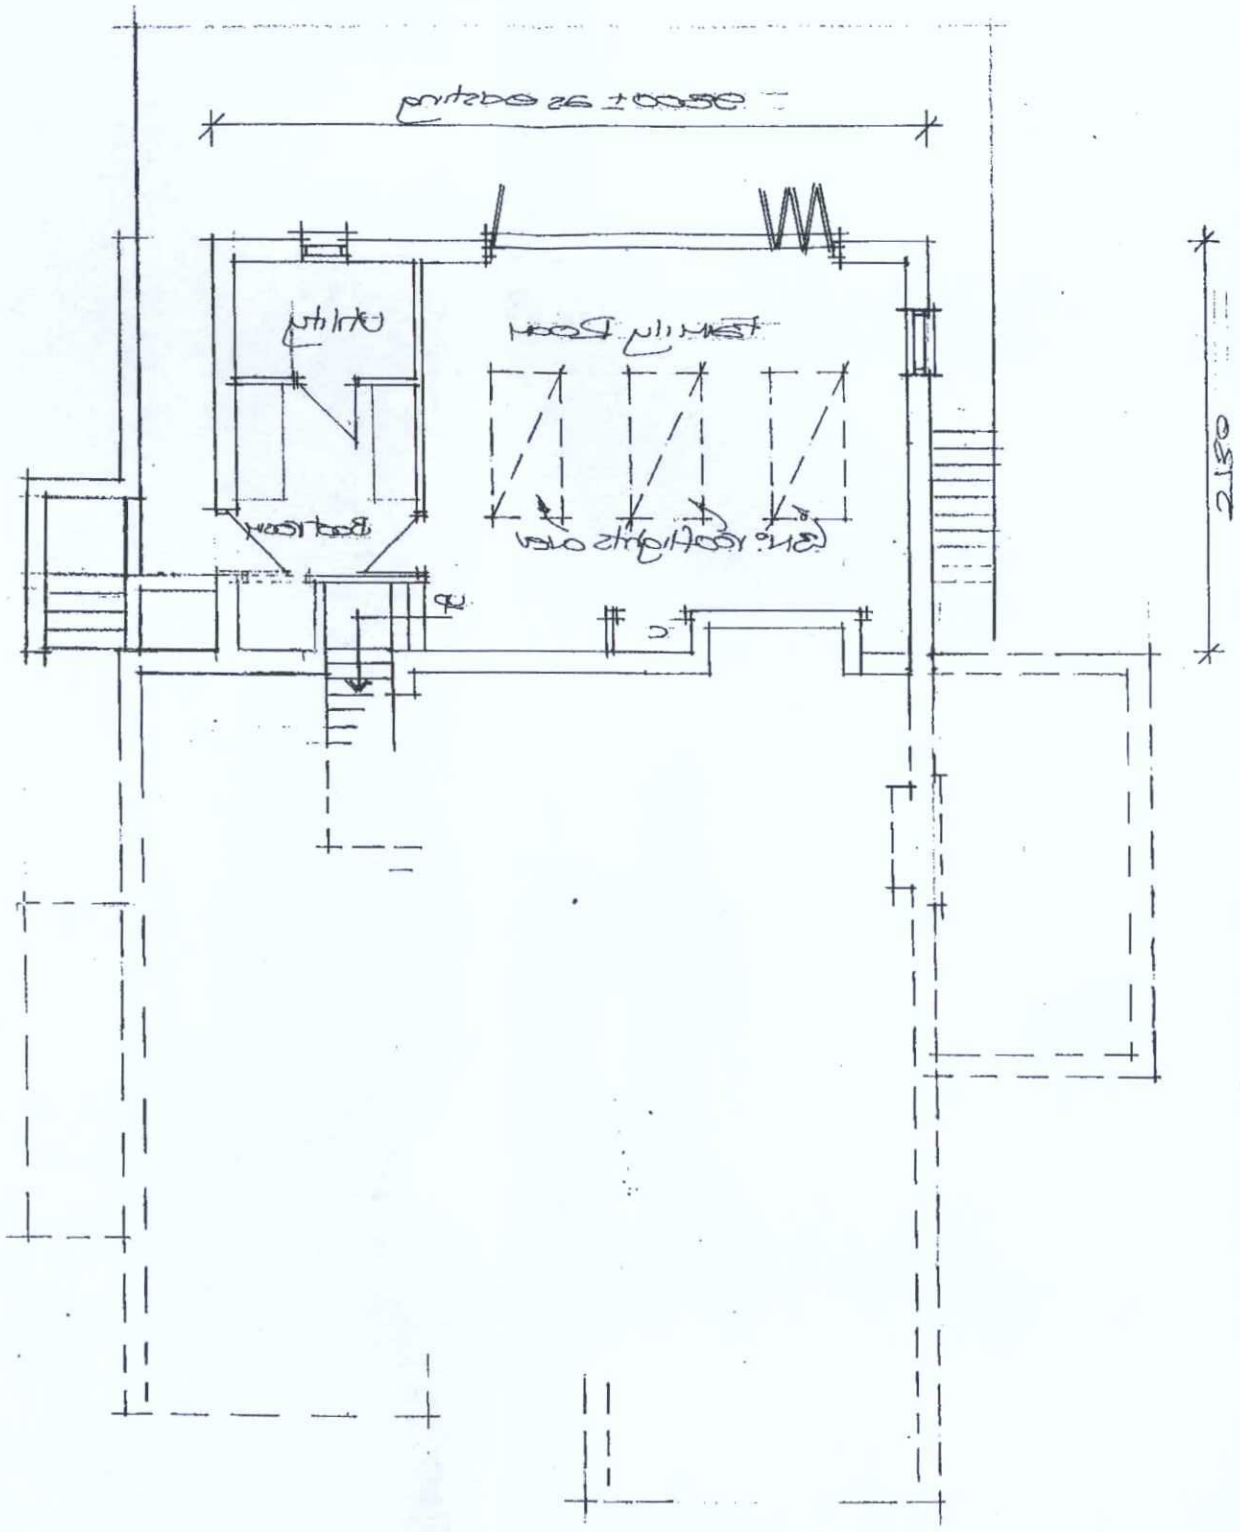

Proposed Lower Ground Floor Plan Scale:1/100

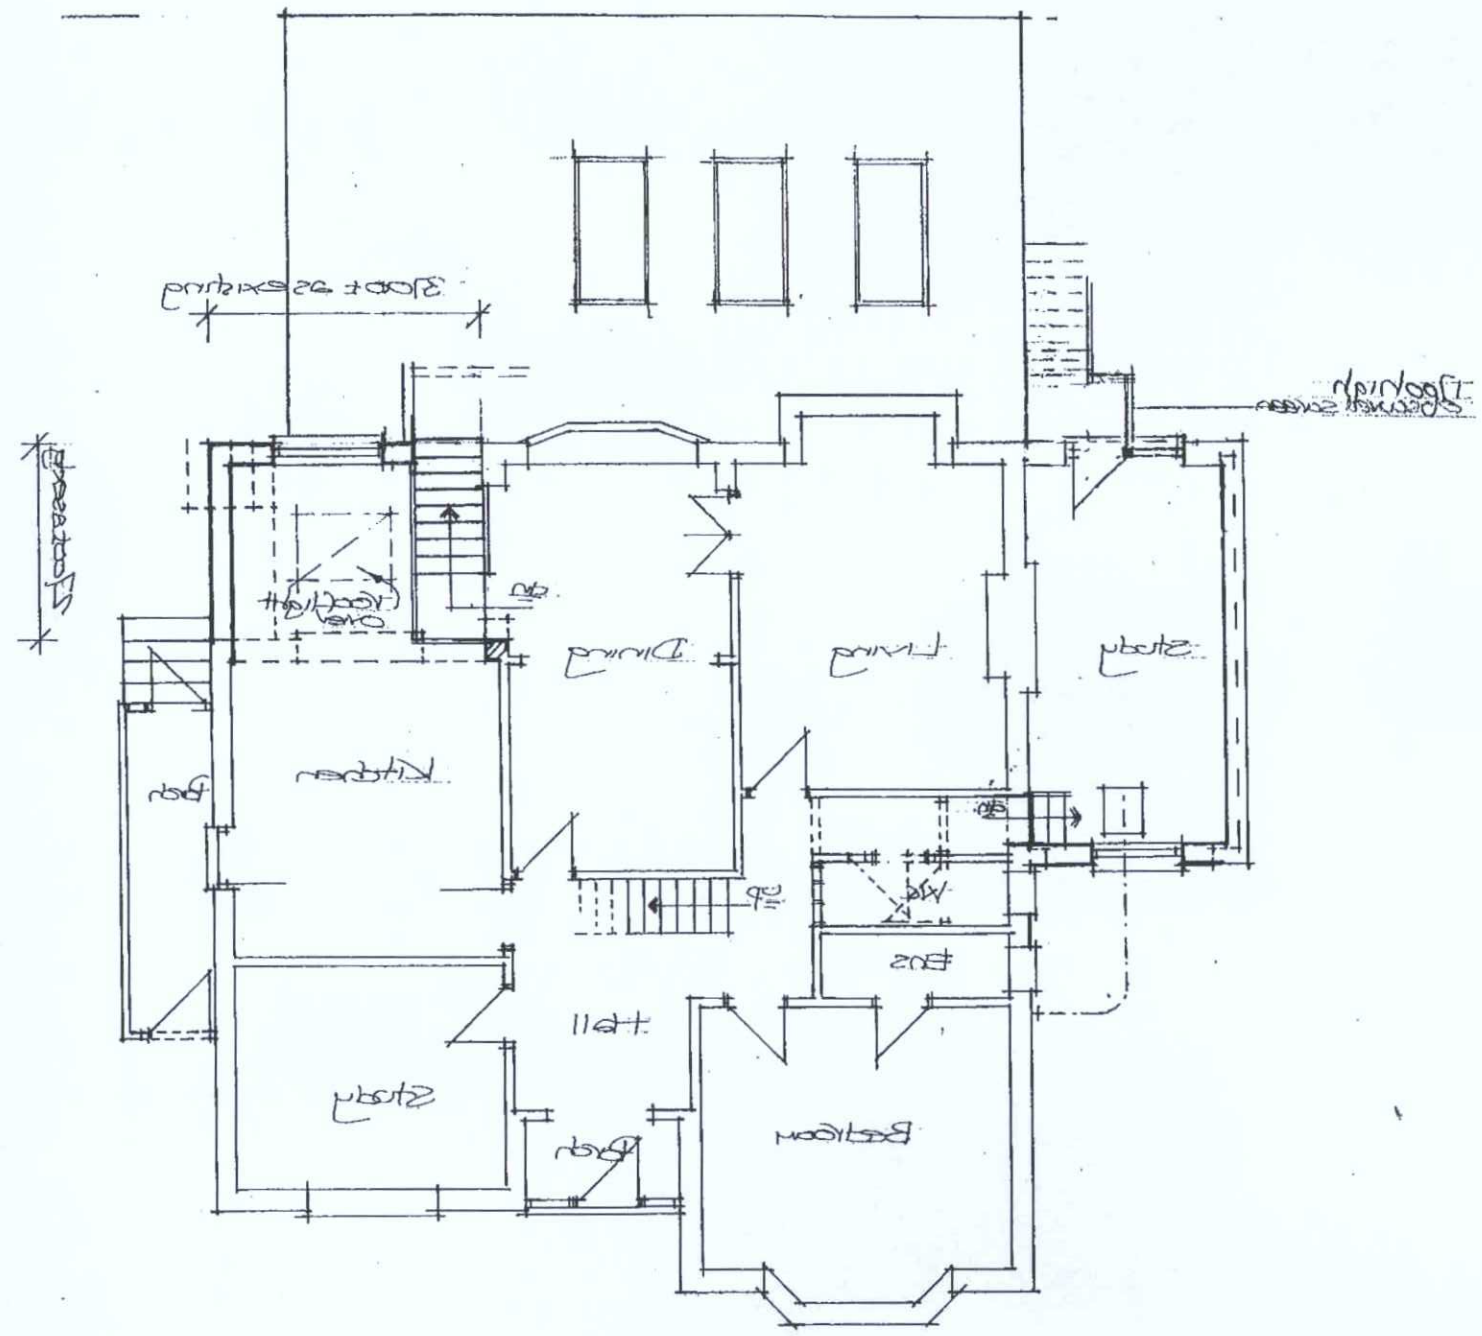

Proposed Ground Floor Plan Scale:1/100

Paul Trussler
44 Firle Road
Lancing
West Sussex
BN15 0NZ

Drawing No. 216/5181/2B

ADUR & WORTHING PLANNING SERVICES	
PLAN AWDM/ 18 72/16	DATE VALID Rec'd: 14 Feb 2017

AMENDMENT

Extension and alterations: for Ms S Owen
15 FIRLE ROAD LANCING
WEST SUSSEX BN15 0NY