A3 PAPER SIZE

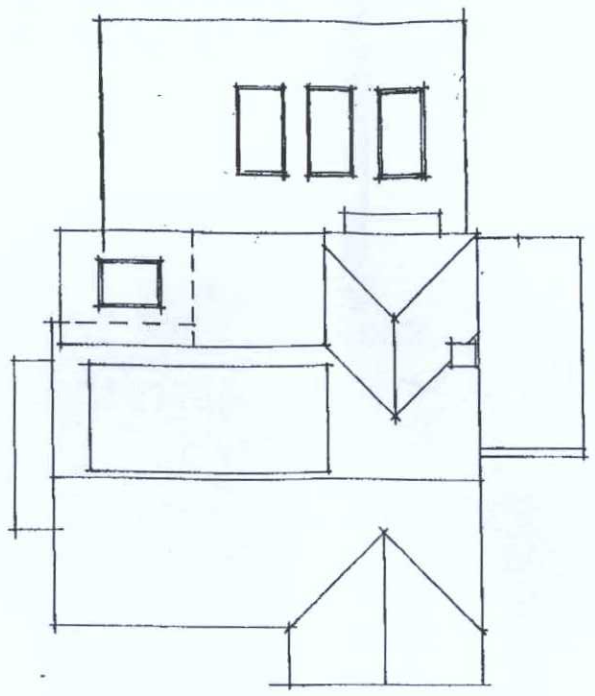

Proposed Roof Plan. Scale: 1/100



Proposed South Elevation. Scale: 1/100

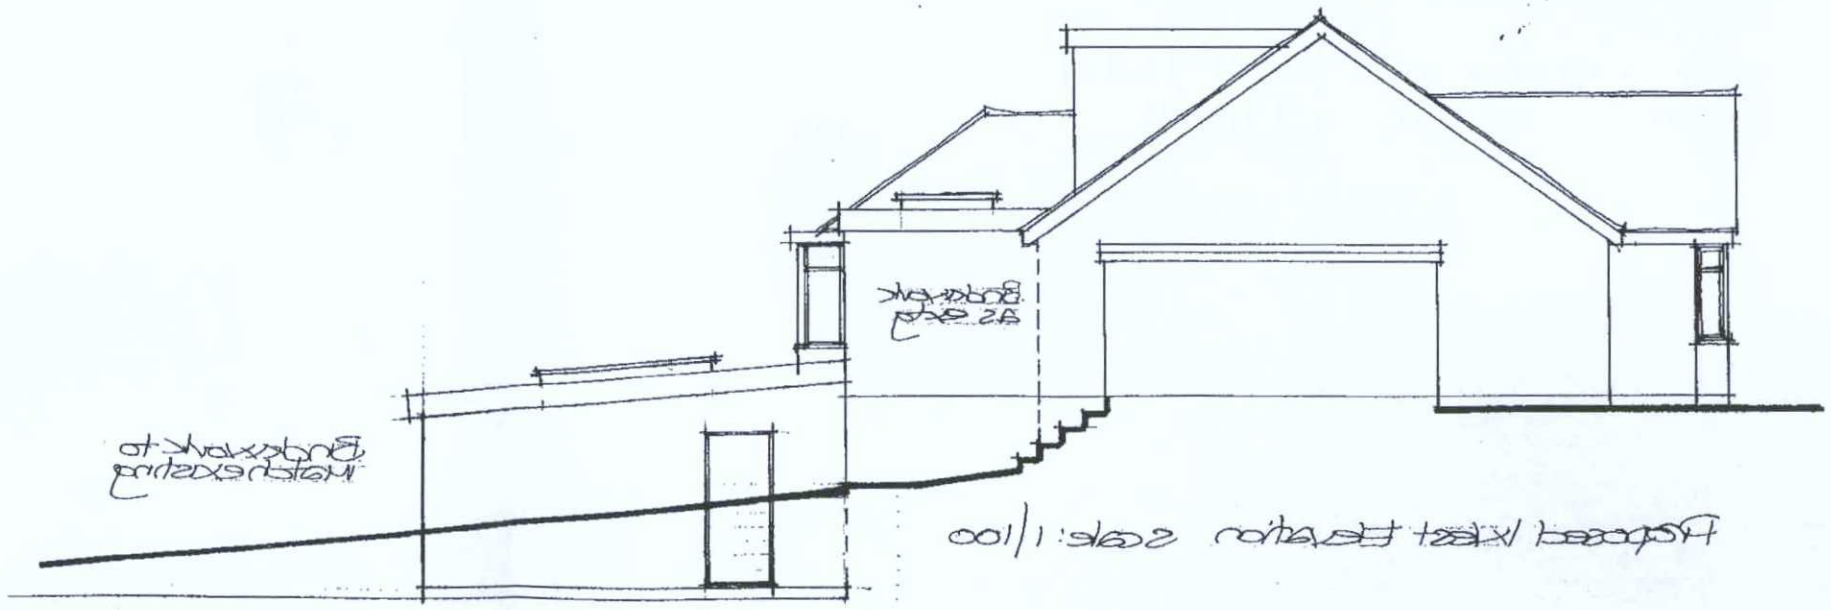

Proposed West Elevation. Scale: 1/100

A3

ADUR & WORTHING
PLANNING SERVICES

PLAN	AWDM/ 1872/16
DATE VALID	Rec'd : 1th Feb 2017

Paul Trussler
44 FirleRoad
Lancing
West Sussex
BN15 0NZ

AMENDMENT

Extension and alterations: for Ms S Owen
15 FIRLE ROAD LANCING
WEST SUSSEX BN15 0NY

Drawing No. 216/5183/B