A3 PAPER SIZE

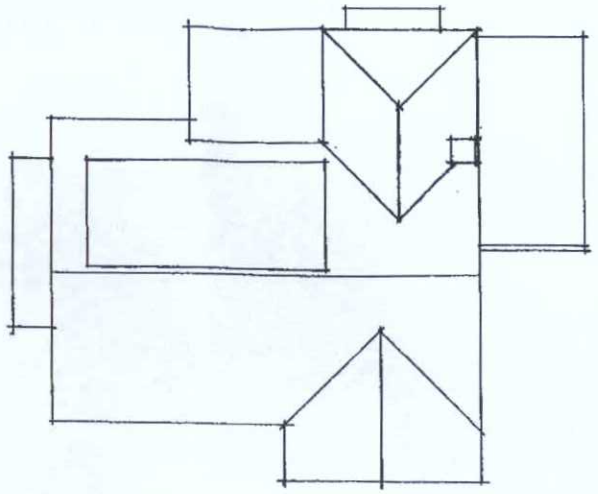

Existing roof plan scale: 1/200

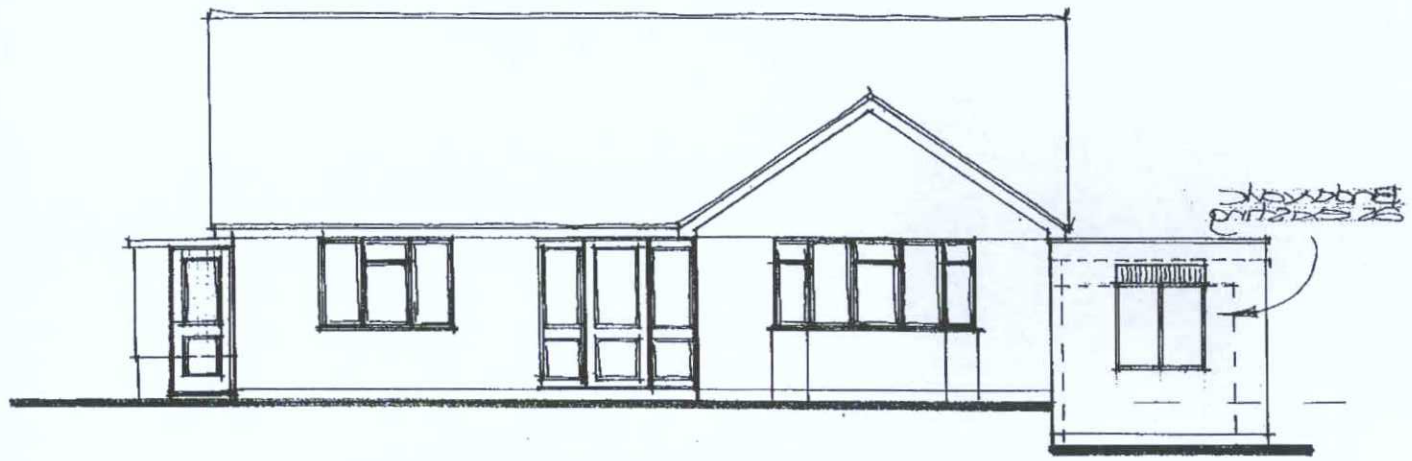

Proposed North Elevation. scale: 1/100

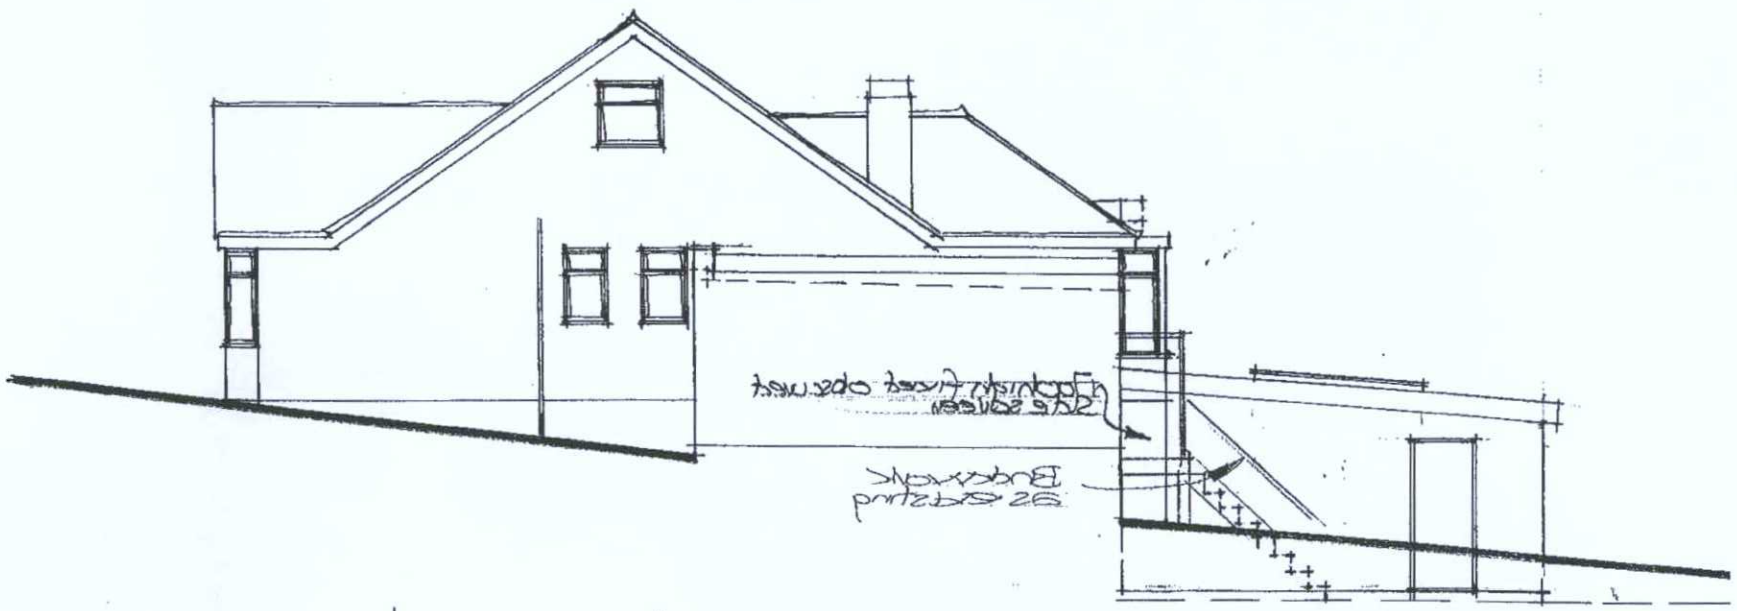

Proposed East Elevation. scale: 1/100

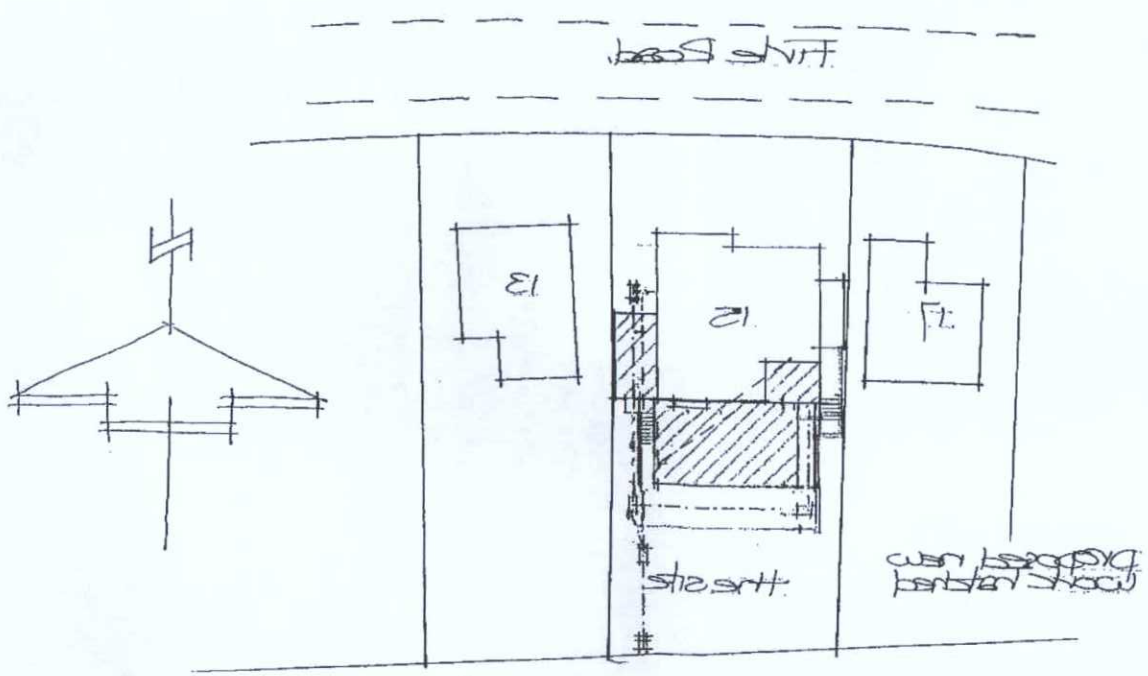

Site plan. scale: 1/500

0 5 10 15 20 25 30 35 40 45 50
m

A3

Paul Trussler
44 Pirle Road
Lancing
West Sussex
BN15 0NZ

Drawing No. 216/5184 A

AMENDMENT

ADUR & WORTHING
PLANNING SERVICES

PLAN	AWDM/1872/16
DATE VALID	Rec'd: 14th Feb 2017

Extension and alterations: for Ms S Owen
15 PIRLE ROAD LANCING
WEST SUSSEX BN15 0NY