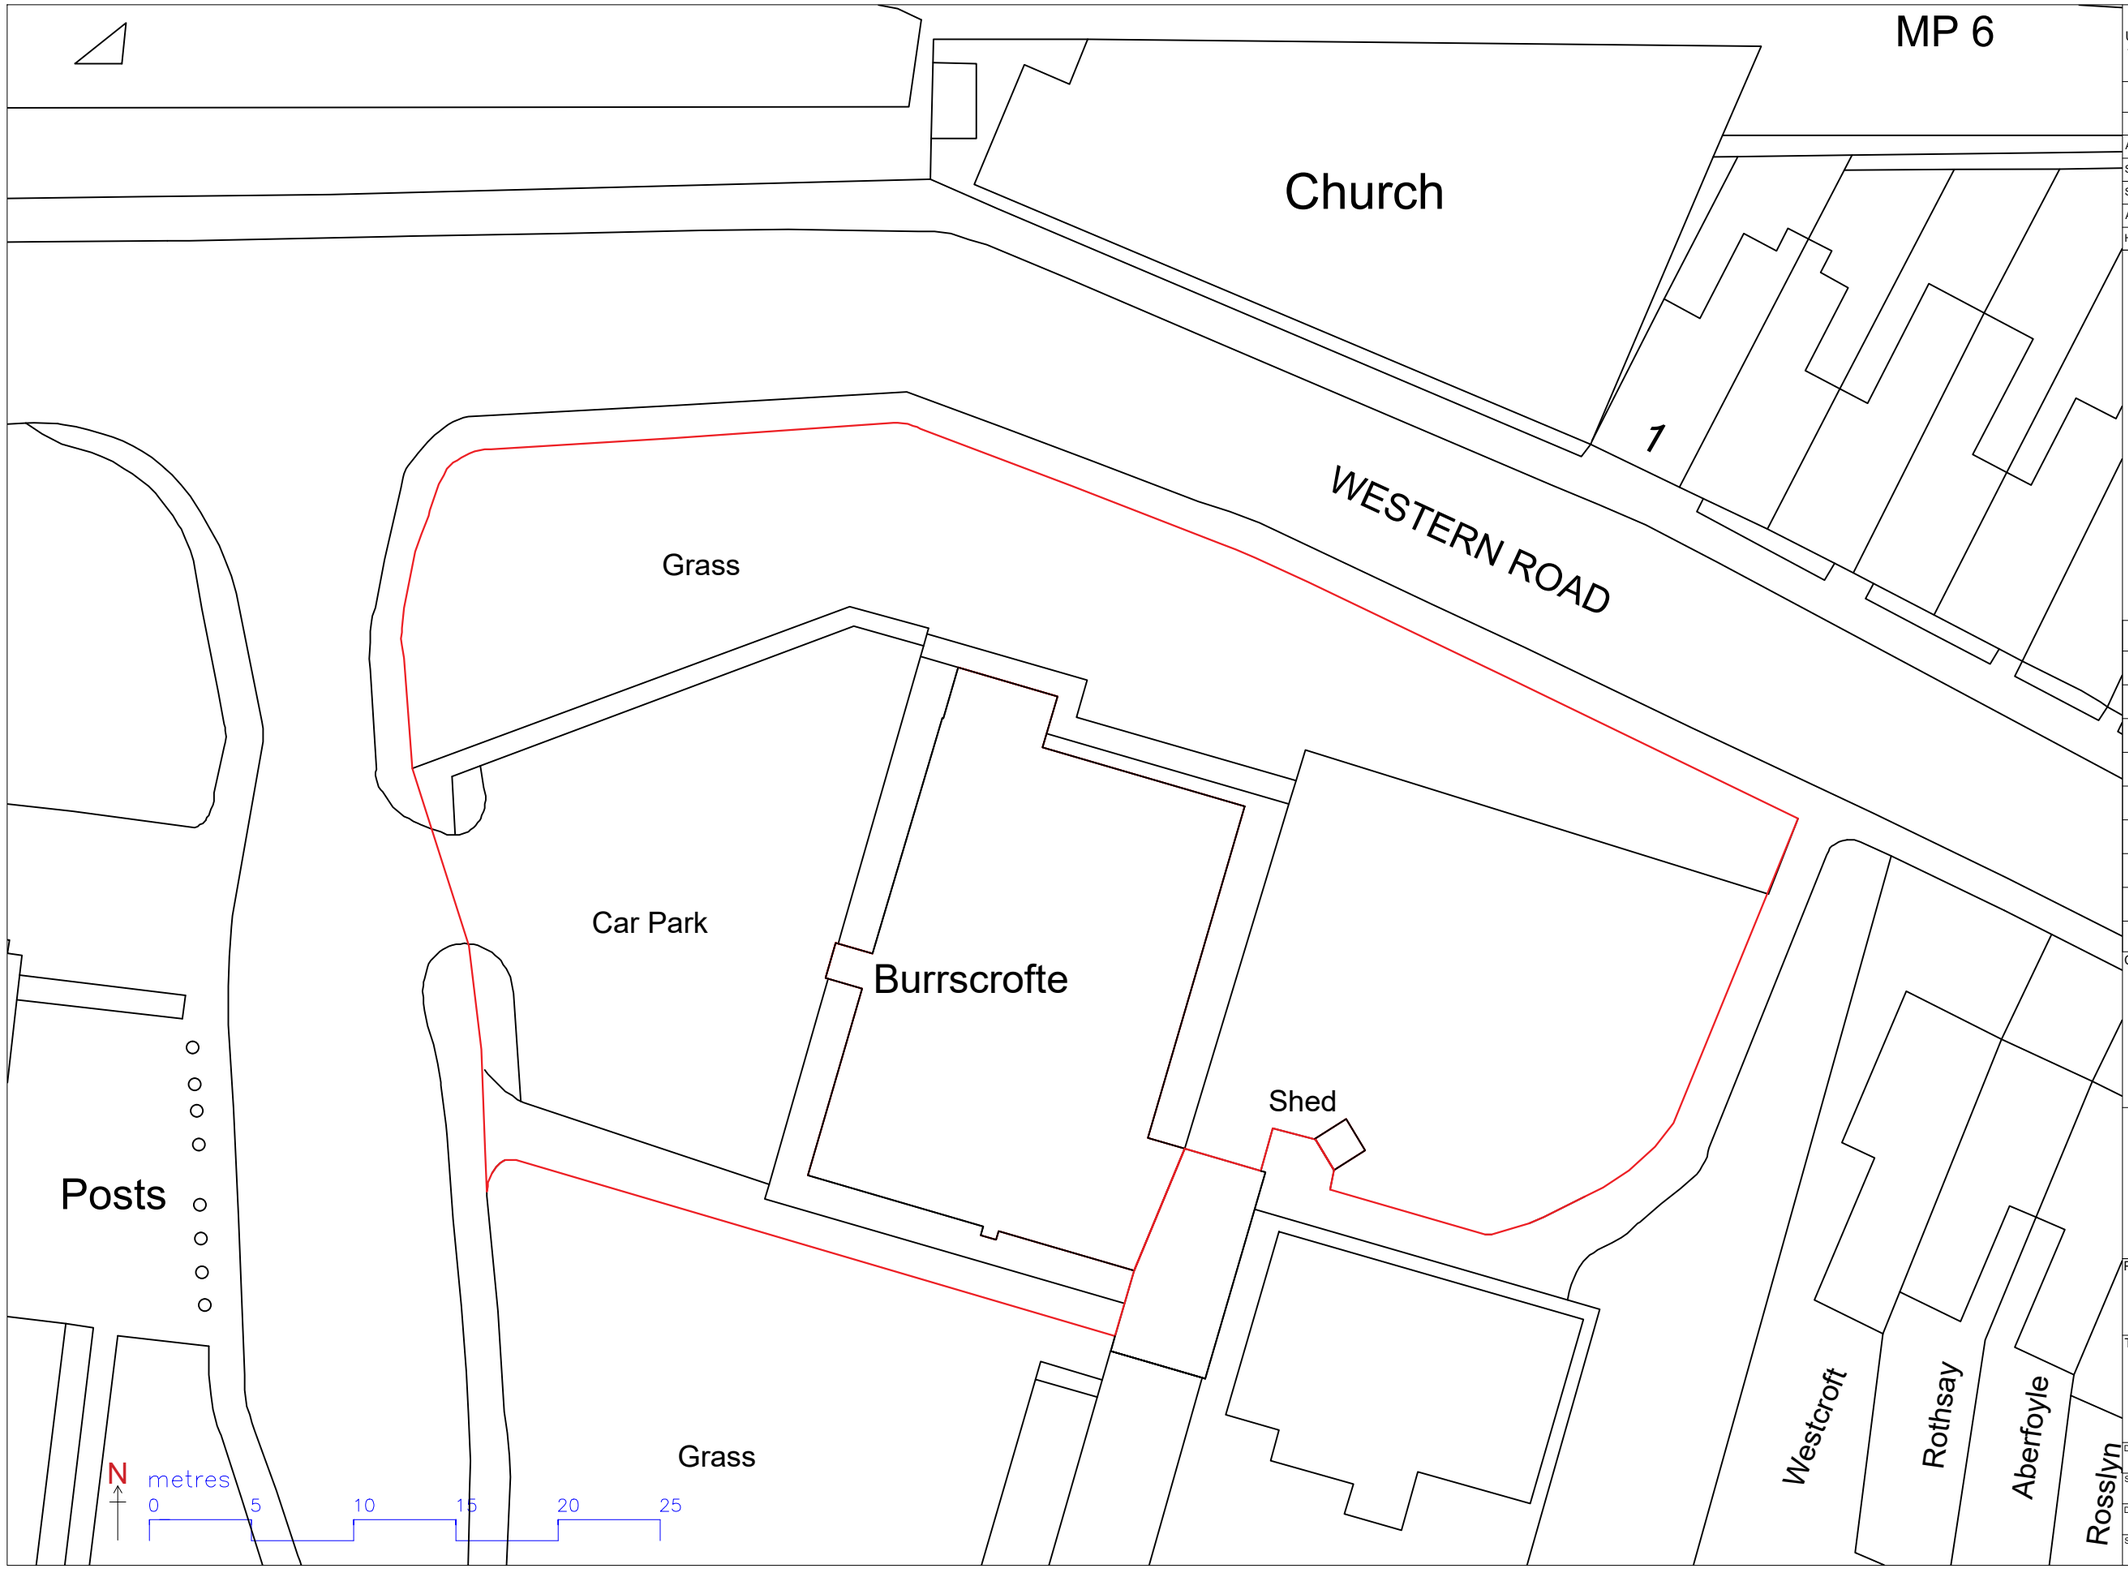

DO NOT SCALE
Use only written dimension. All dimension must be verified prior to works being put into hand and any discrepancies reported to the originator.

Health and Safety Information

	Details	Sign	Date
Asbestos Survey			
Structural Check/Lifting & Handling			
Site Survey			
Access and Egress/Site Compound			
Hazards Identified			

General Notes

REV	Details of Revision	Date	Sign

Client

west sussex county council — multi disciplinary consultant PARTNERSHIP

FAITHFUL+GOULD
Member of the SNC-Lavalin Group

Project
Burrscrofte Demolition

Title
Site Plan

Drawing No
DWG - 5187195 - 001

Scale	Drawn	Checked	Co-ord chk
1:300	RG	RG	BW
Drawing size	**Date**	**Date**	**Date**
A3	16/07/2019	16/07/2019	16/07/2019

Status
Planning

©FAITHFUL+GOULD COPYRIGHT : REPRODUCTION IN WHOLE OR PART BY ANY MEANS IS PROHIBITED WITHOUT THE PRIOR WRITTEN PERMISSION OF FAITHFUL+GOULD