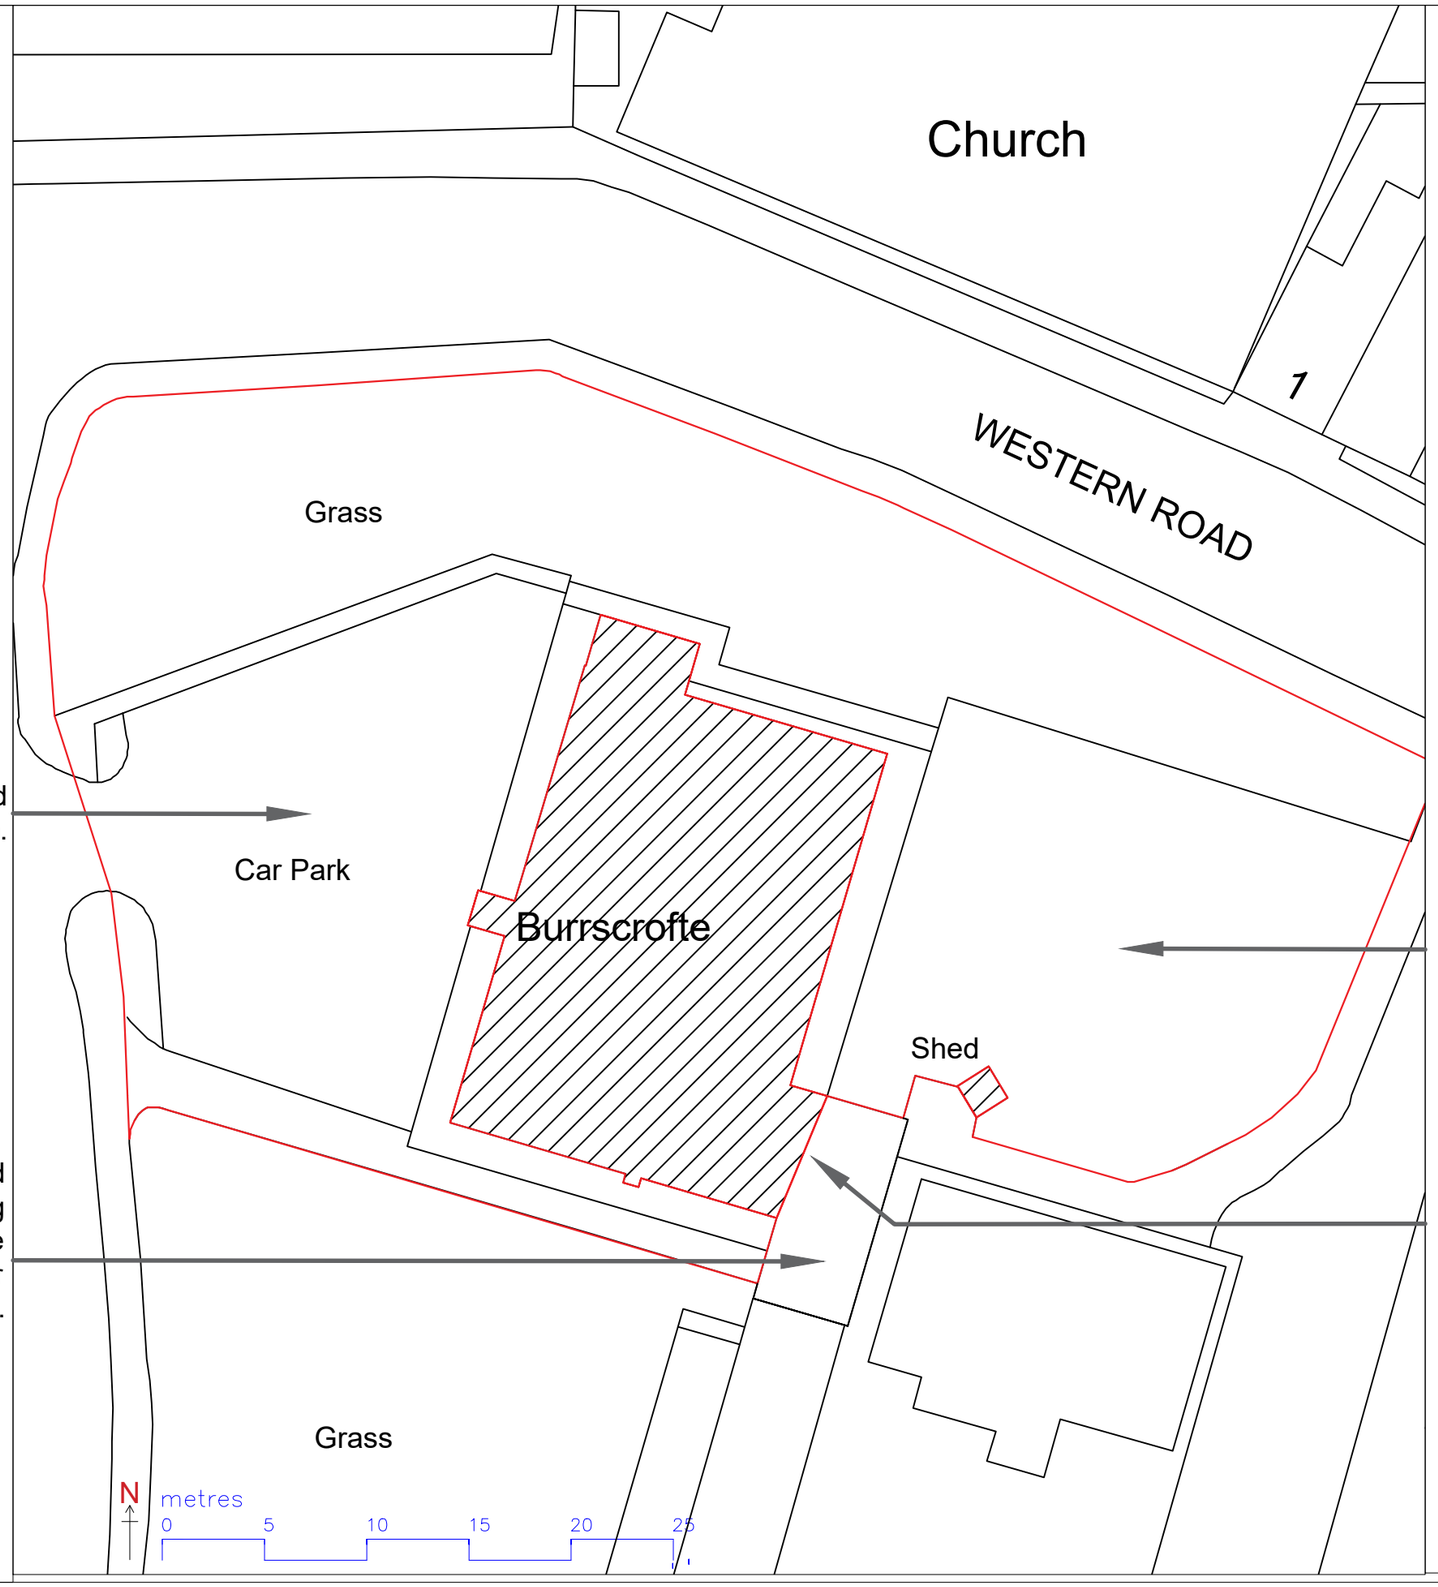

DO NOT SCALE

Use only written dimension. All dimension must be verified prior to works being put into hand and any discrepancies reported to the originator.

Health and Safety Information

	Details	Sign	Date
Asbestos Survey			
Structural Check/Lifting & Handling			
Site Survey			
Access and Egress/Site Compound			
Hazards Identified			

General Notes

Main Building and shed to be demolished

Site Boundary

REV	Details of Revision	Date	Sign

Client

west sussex county council — multi disciplinary consultant PARTNERSHIP

FAITHFUL+GOULD

Member of the SNC-Lavalin Group

Project

Burrscrofte Demolition

Title

Proposed Building for Demolition Works

Drawing No

DWG - 5187195 - 002

Scale	Drawn	Checked	Co-ord chk
1:300	RG	RG	BW
Drawing size	**Date**	**Date**	**Date**
A3	16/07/2019	16/07/2019	16/07/2019

Status

Planning