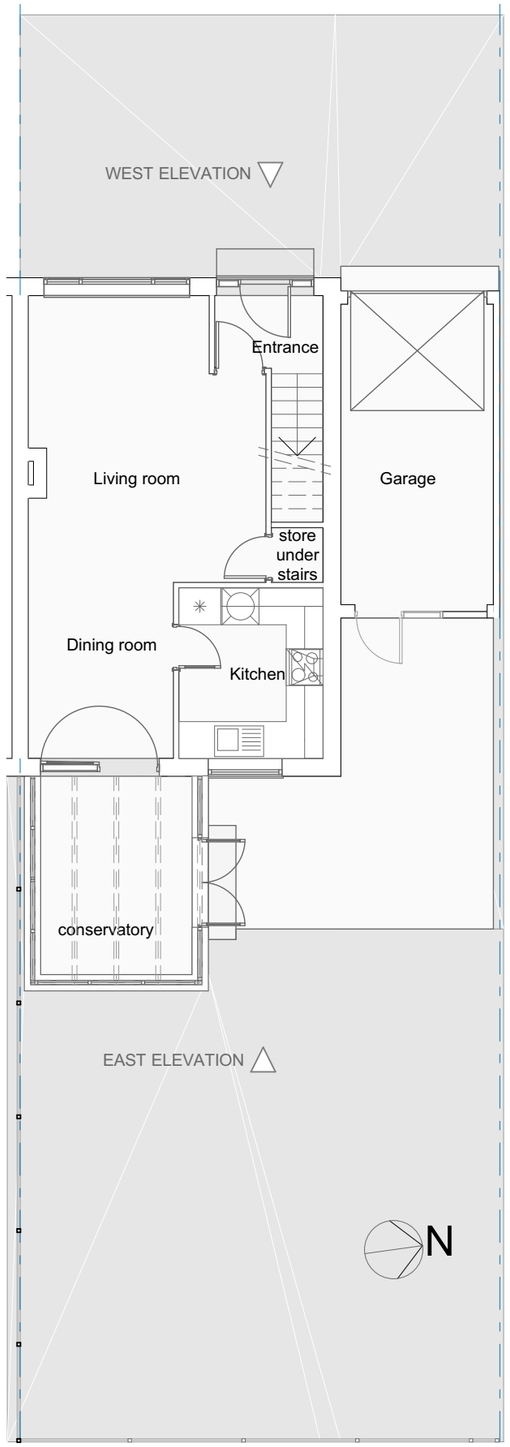

GROUND FLOOR

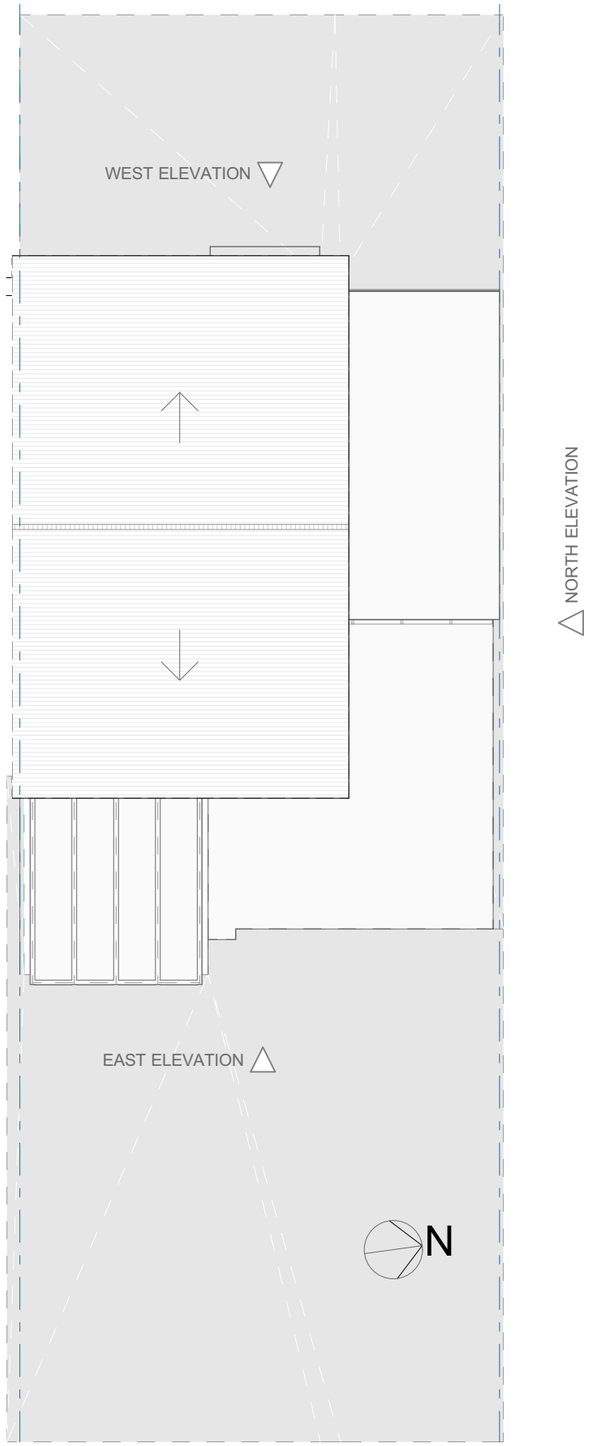

FIRST FLOOR

Do not scale off this drawing except for planning purposes. Check all dimensions on site before any work commences. All goods, materials and workmanship must conform to current building regulations, british standards and codes of practice.
Copyright of this drawing is to be retained by G Blanco Architect and must not be reproduced without written consent from the practice.

Drawing to be printed A3

REVISIONS:A - 29-10-2020 - Project name updated

scale
0 1 2 3 4 5

This drawing is confidential and is the property of:
G Blanco Architect
It must not be disclosed, loaned or copies without written permission. Any discrepencies to be reported directly to G Blanco Architect.
No work to be carried out on site without G Blanco Architect instruction.
Do not scale from this drawing.

G Blanco Architect
Flat 9 - Castle Court - Castle road - BN13 1SN - Worthing

Mrs Sue Harris
4 Thyme Close Shoreham by Sea - West Sussex - BN43 6JJ

Project: Rear/side extension with part conversion of garage to store room
4 Thyme Close Shoreham by Sea - West Sussex - BN43 6JJ

Drawing: GROUND FLOOR, FIRST FLOOR

EXISTING

Scale A3
1:100
Date
26-10-21

Rev.: A
Drg. n°:
5-EX-100