
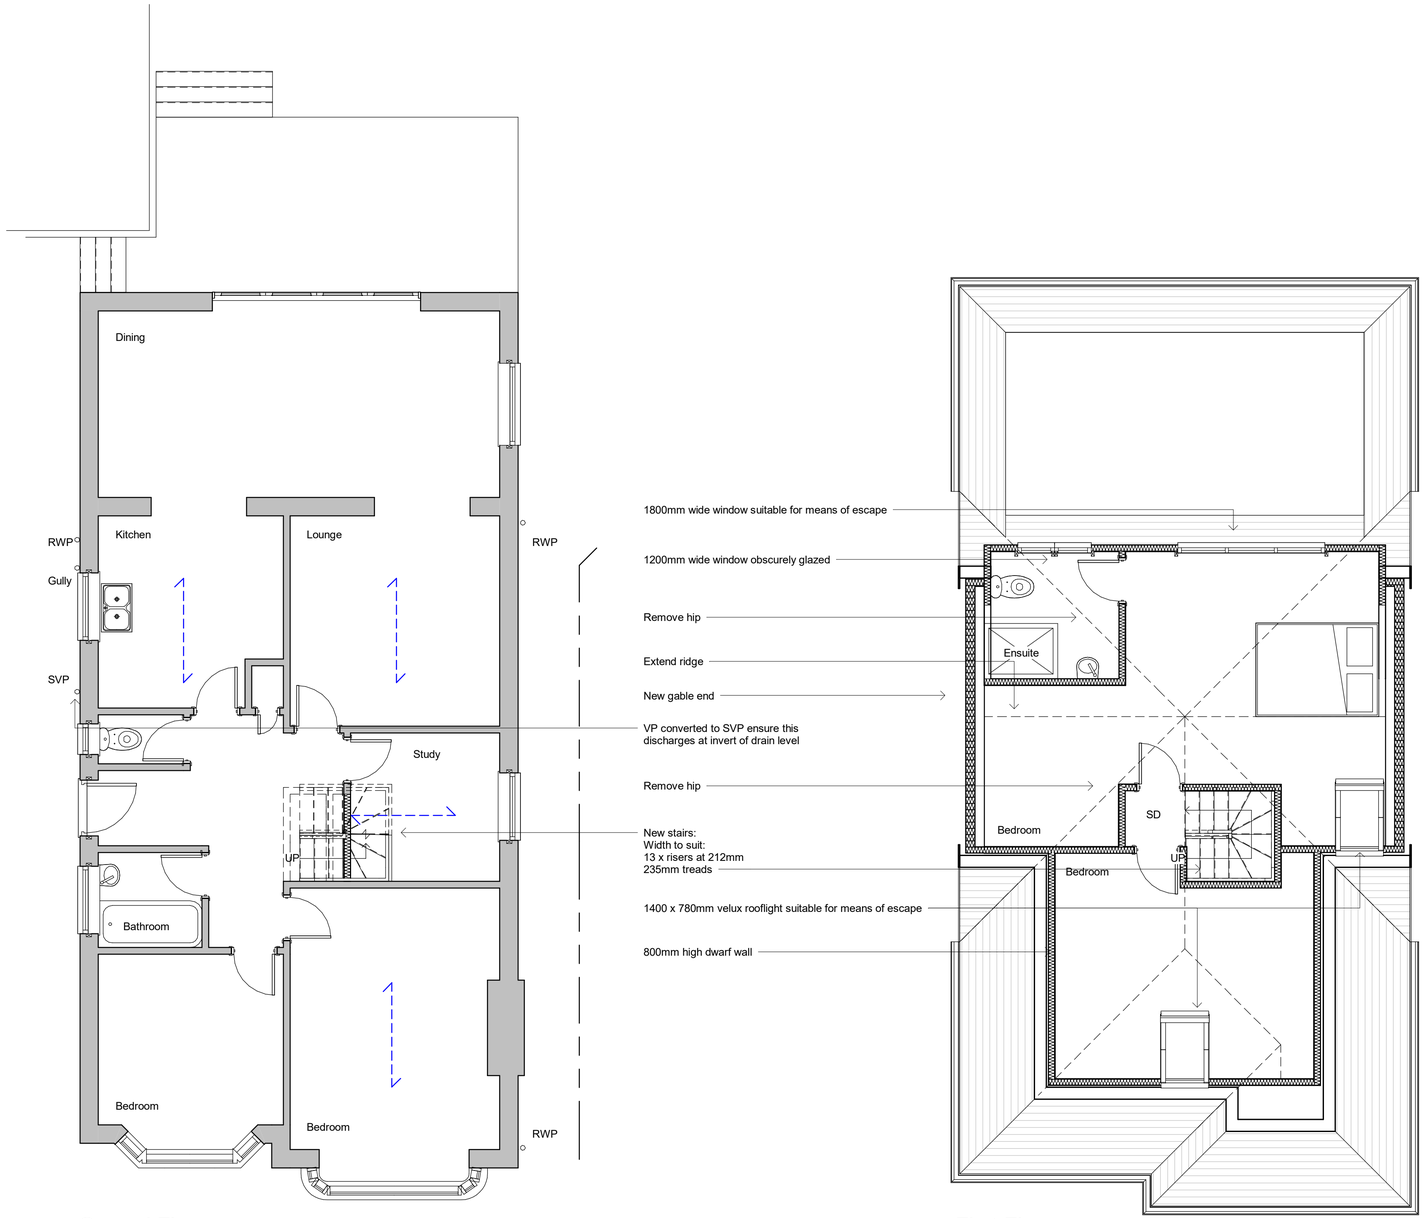


Ground Floor

First Floor

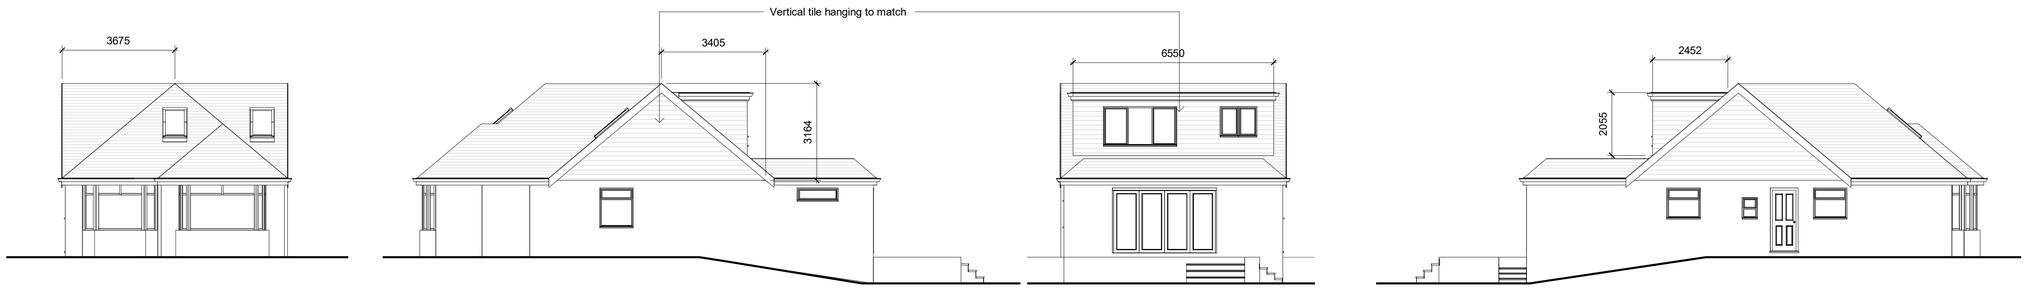

Front Elevation North

Side Elevation West

Rear Elevation South

Side Elevation East

Revisions

0.5 0 0.5 1 1.5 2 2.5
SCALE 1: 50 m

1 0 1 2 3 4 5
SCALE 1: 100 m

5 0 5 10 15 20 25
SCALE 1: 500 m

10 0 10 20 30 40 50
SCALE 1: 1250 m

Cubic content calculation:

Gable ends:

(3.675 / 3) x 3.405 x 3.164 = 13.19m3

13.19 x 2 = 26.38

Rear dormer:

6.550 x 2.055 x 2.452 / 2 = 16.50m3

Total:

26.38 + 16.50 = 42.88m3

Therefore complies as under 50m3

Materials

Drawing Number 2025/158	Sheet 2 of 2
Size A1	Scale 1:50, 1:100, 1:500, 1:1250

Project

Proposed details
September 2025

Job Title

2 Upton Avenue
Southwick
West Sussex
BN42 4WP

Do Not scale from this drawing except for planning as photocopies will be subject to distortion
Drawings to be read in conjunction with all other Designers and structural engineers contract drawings and specifications:
Any discrepancies must be brought to the attention of the Designer immediatialy.
The contractor must verify all dimensions by site measurement before ordering materials or manufacturing components
Substitute materials and products to those named will be acceptable if proven to be of equal or higher performance and not in conflict with other elements

M.J.Humphrey Ltd

RICS cabe chartered association of building engineers

Mel Humphrey MRICS
9 Aldsworth Avenue
Goring By Sea
West Sussex
BN12 4XQ

Mel@mjhumphrey.co.uk
07701055182

Adam Humphrey MCIOB
21 Pendine Avenue
Worthing
West Sussex
BN11 2NA

Adam@mjhumphrey.co.uk
07812419142