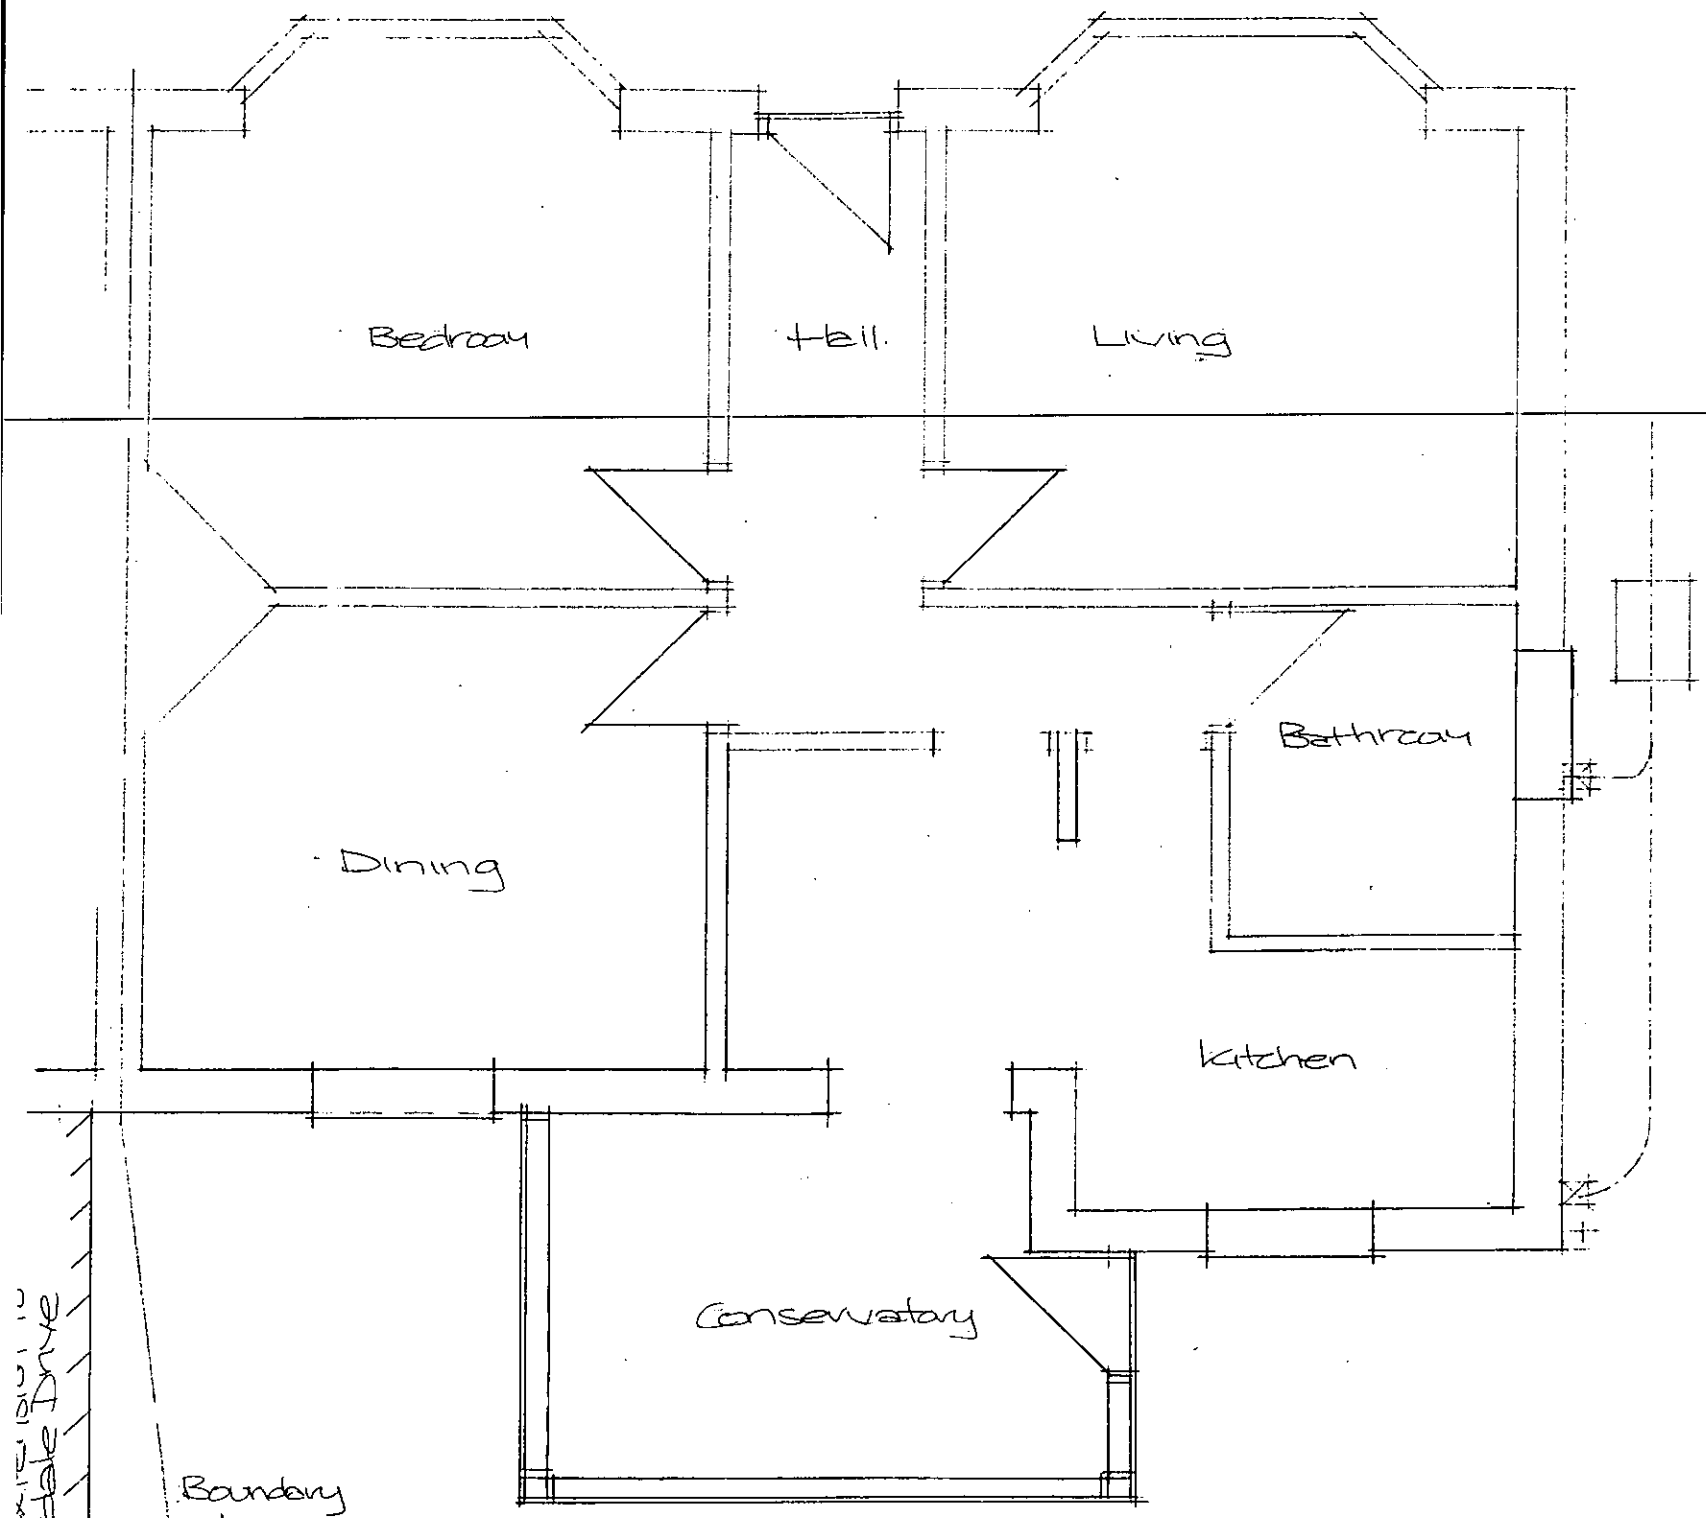

Existing Ground Floor Plan.. scale: 1/50.

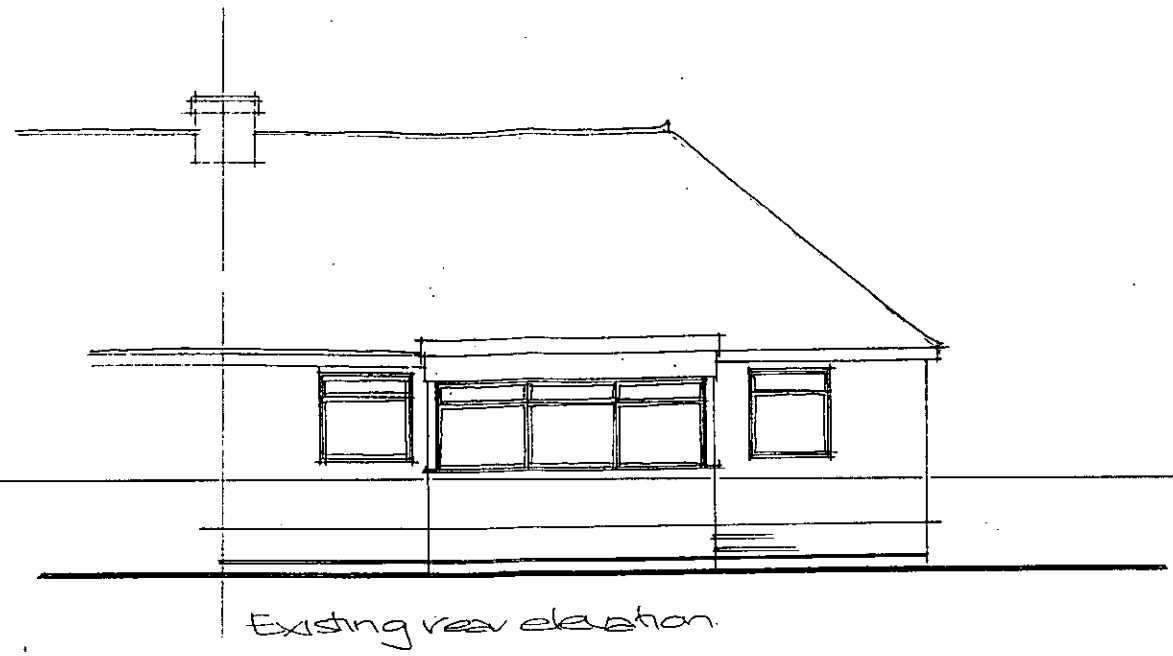

Existing rear elevation

Elevations: 1/100

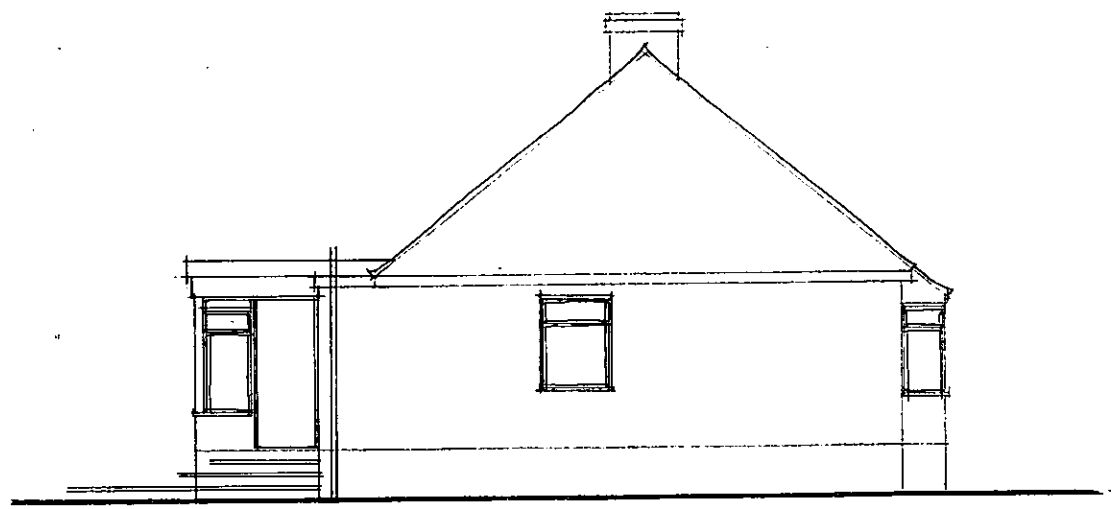

Existing side elevation

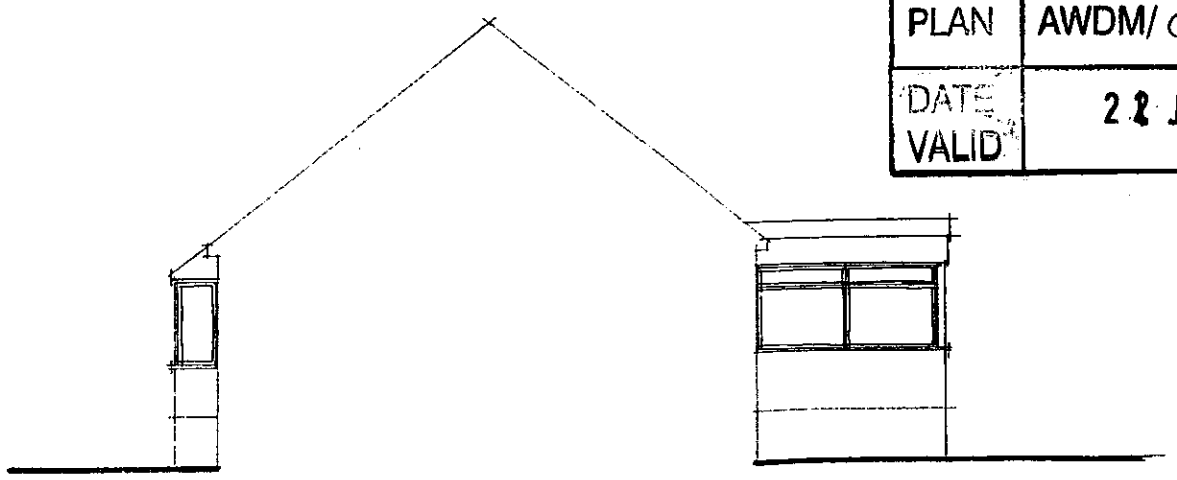

Existing side elevation

ADUR & WORTHING PLANNING SERVICES	
PLAN	AWDM/0084/13
DATE VALID	22 JAN 2013

Paul Trussler
44 Firle Road
Lancing
West Sussex
BN15 0NZ

Rear Extension: *for Mr & Mrs Hide*
45 BERRIEDALE DRIVE
SOMPTING WEST SUSSEX BN15 0LE

Drawing No. 213/453/1