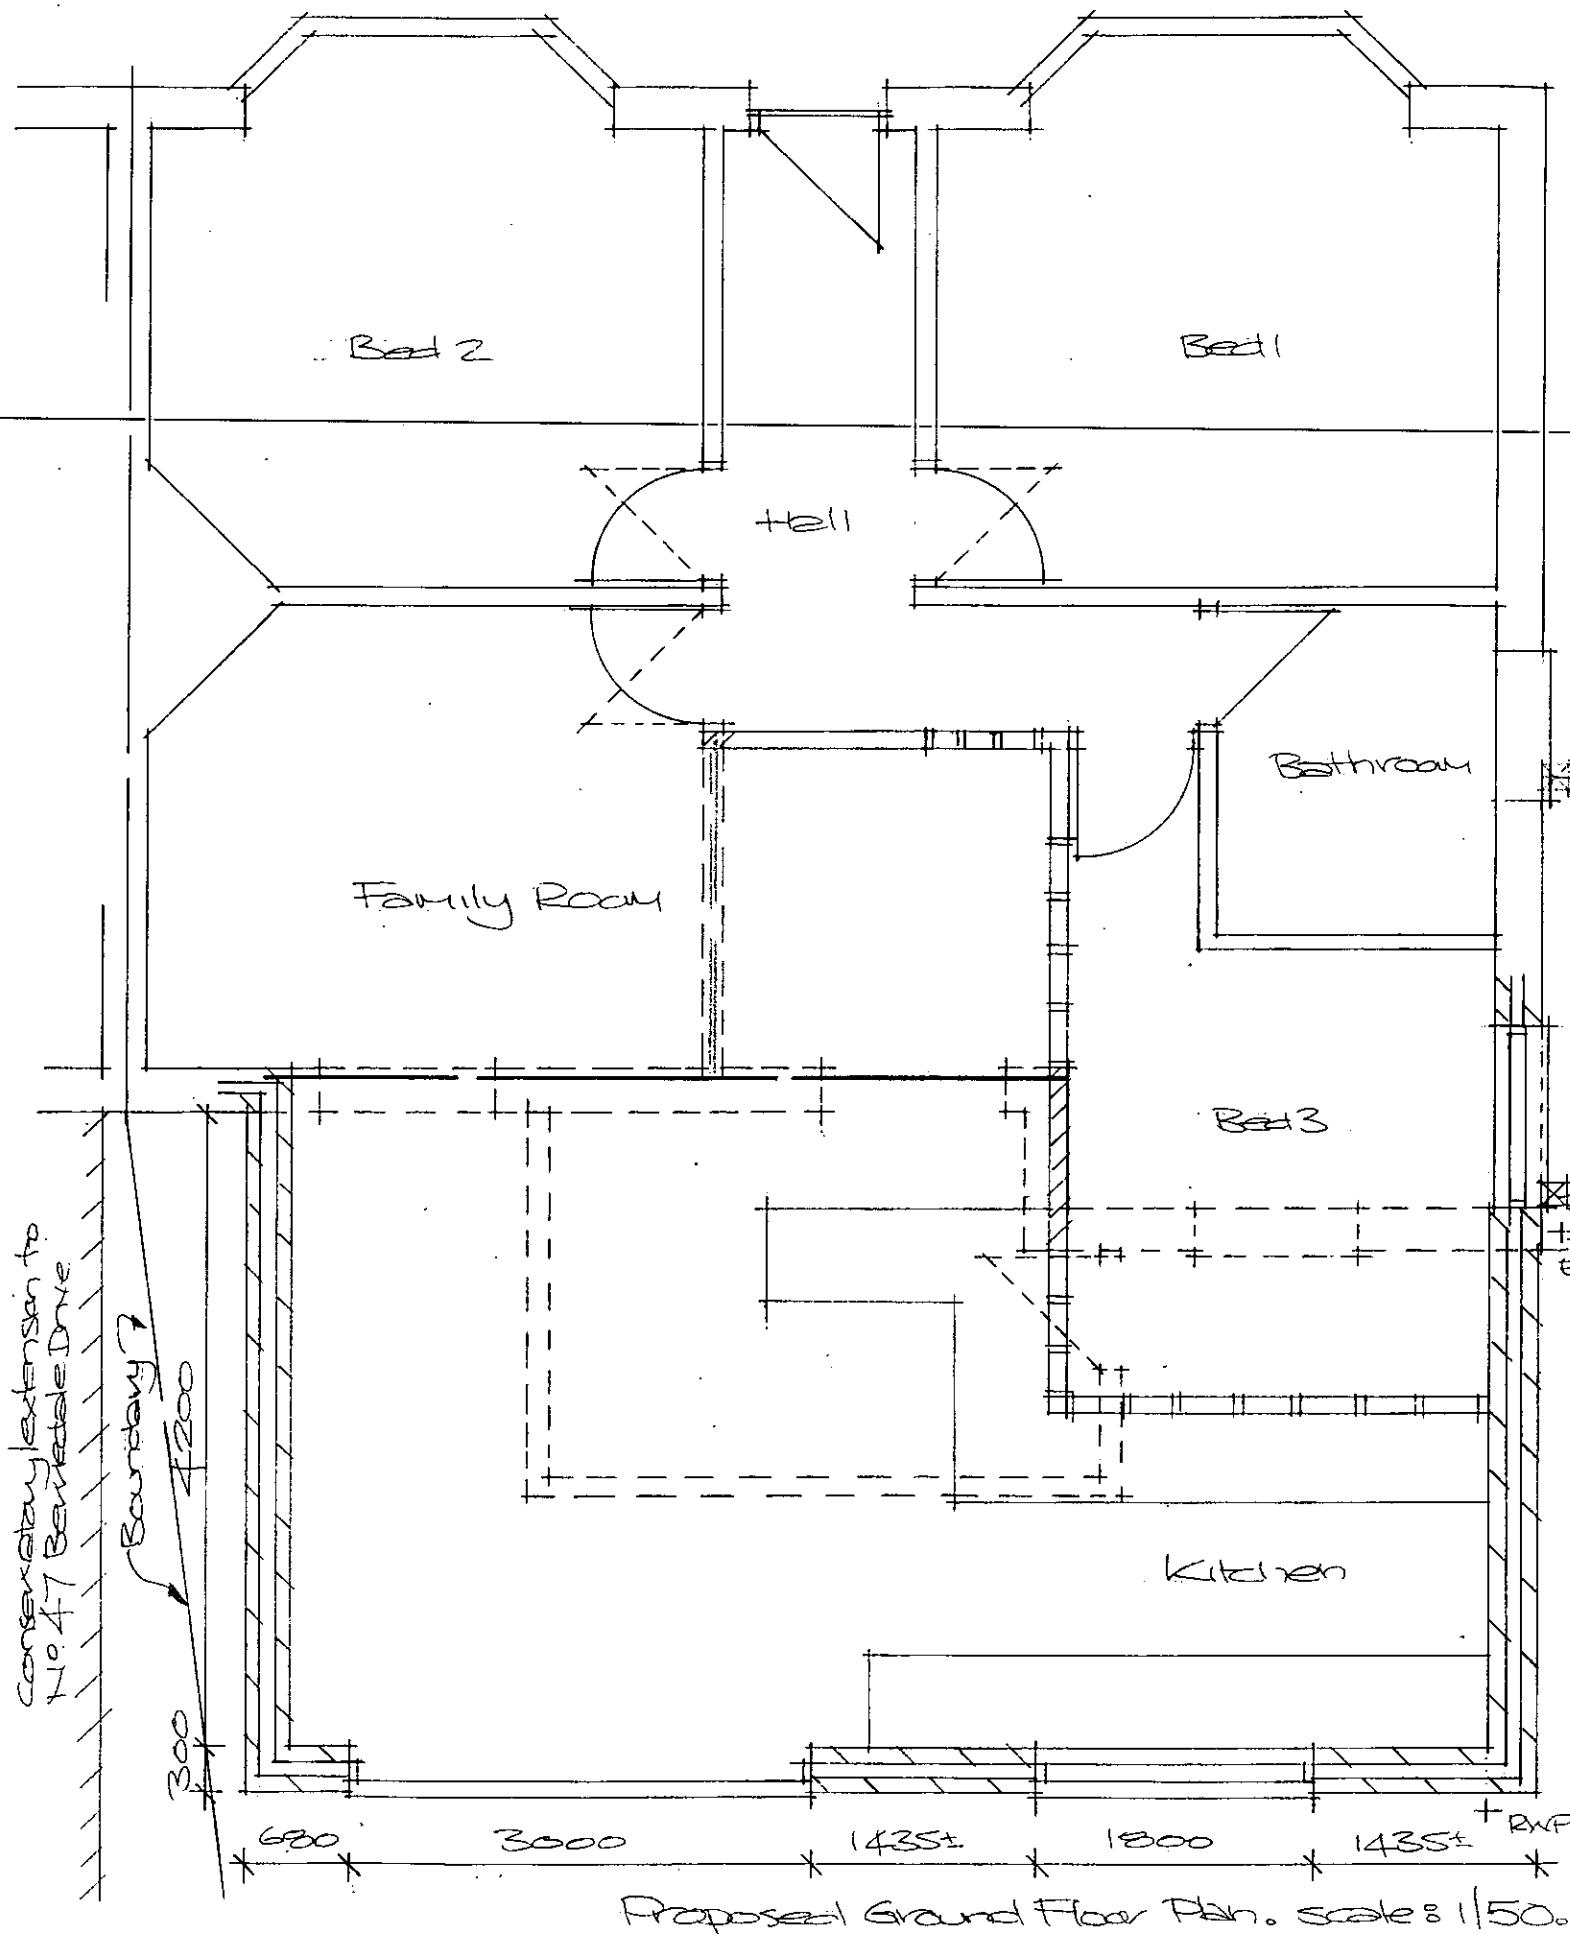

Proposed Ground Floor Plan. scale 1/50.

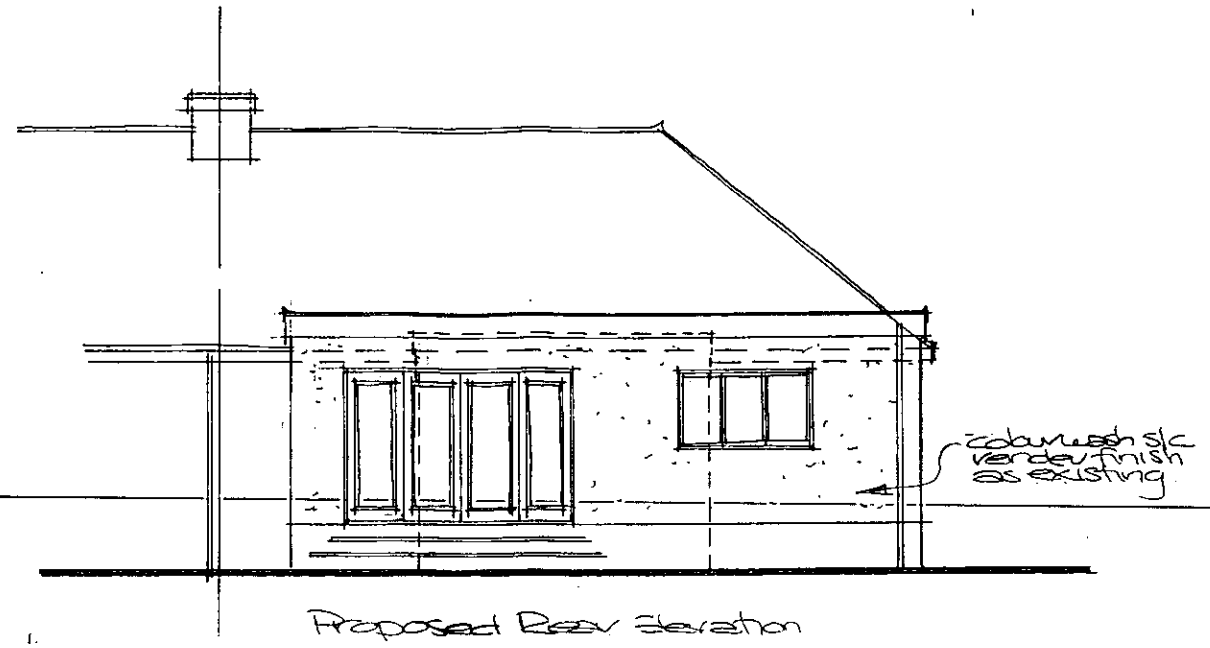

Proposed Rear Elevation

Elevations 1/100

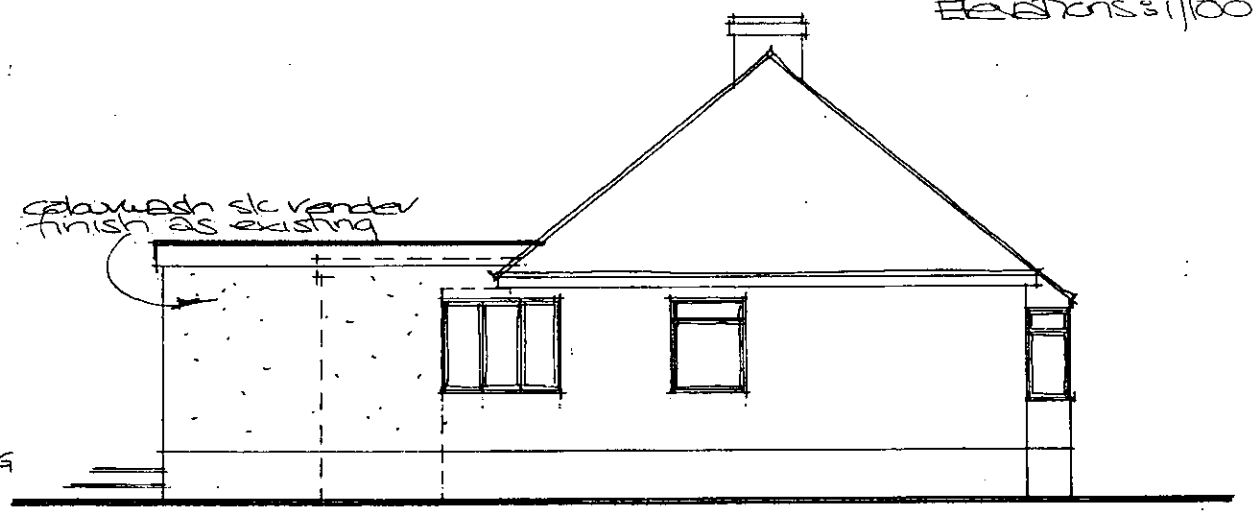

Proposed Side Elevation

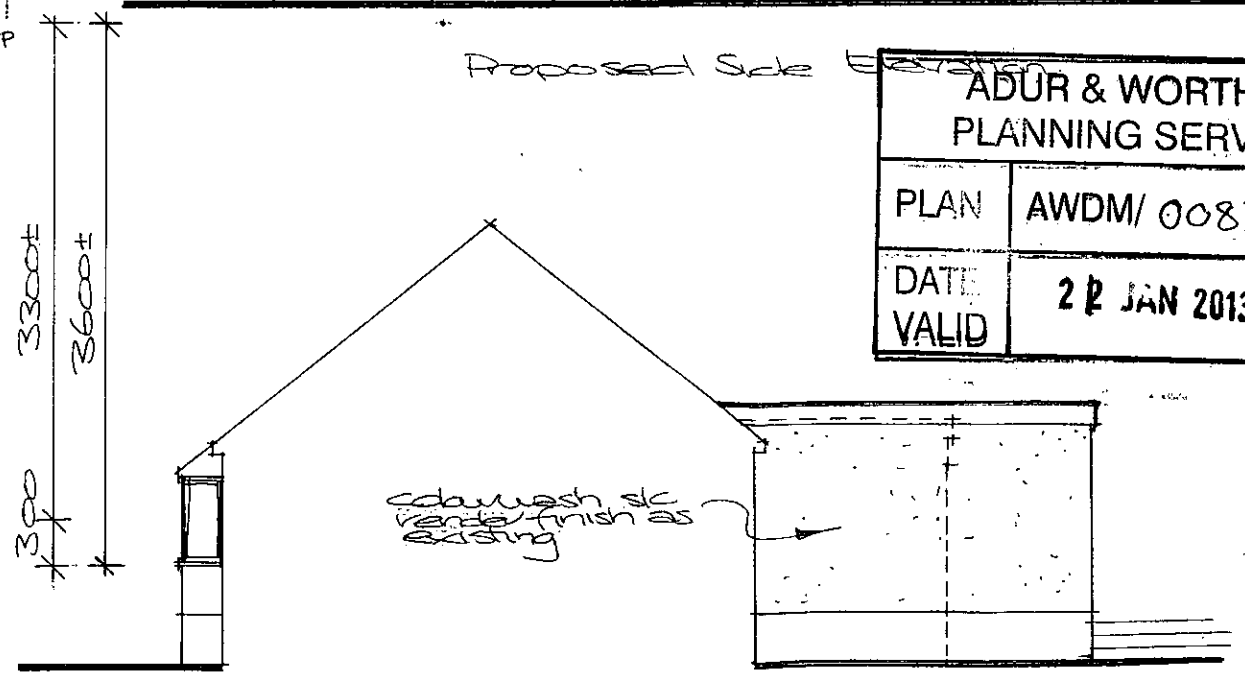

Proposed Side Elevation.

ADUR & WORTHING PLANNING SERVICES

PLAN	AWDM/ 0084/13
DATE VALID	22 JAN 2013

Paul Trussler
44 Firle Road
Lancing
West Sussex
BN15 0NZ

Rear Extension: *for Mr & Mrs Hide*
45 BERRIEDALE DRIVE
SOMPTING WEST SUSSEX BN15 0LE

Drawing No. 213/453/2