



48 Littlehampton Road, Worthing BN13 1QH

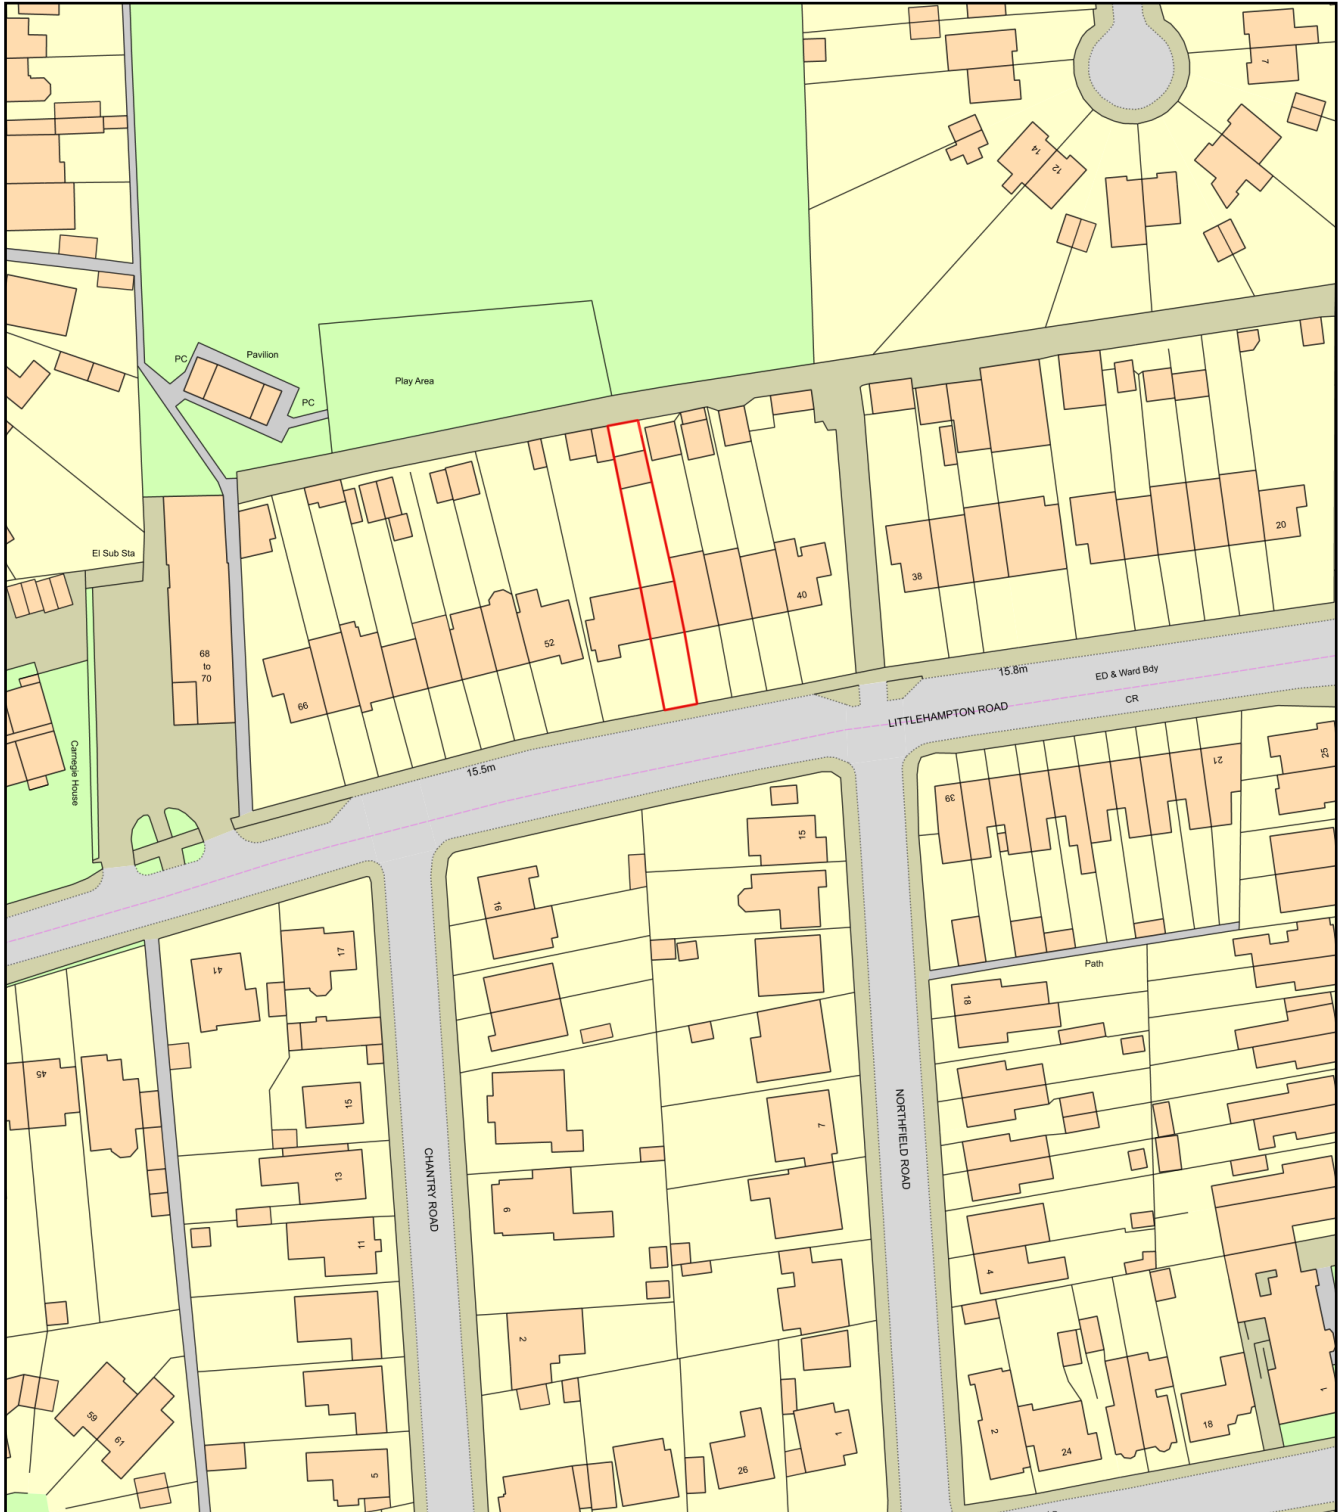

0 50
Metres

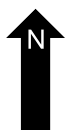

Plan Produced for: Mr & Mrs A Harris

Date Produced: 04 Jul 2026

Plan Reference Number: TQRQM26185221904621

Scale: 1:1250 @ A4