ground floor plan

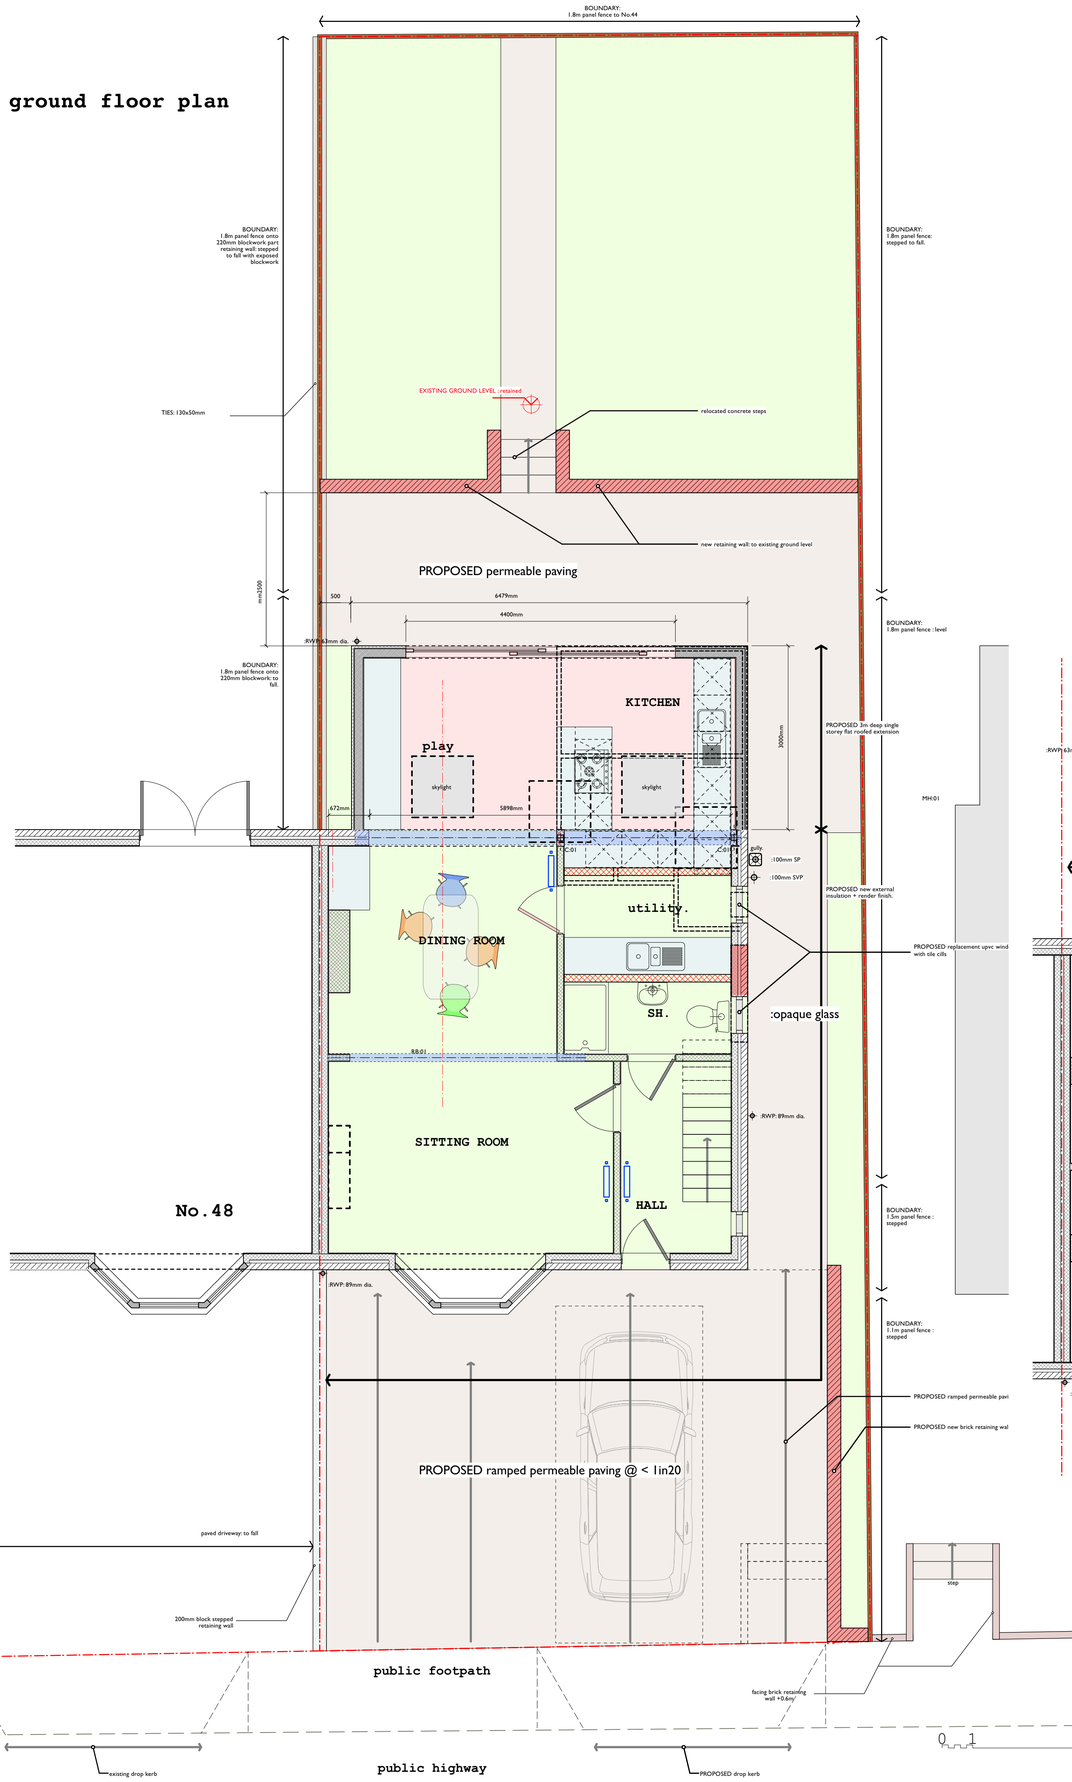

new attic plan:

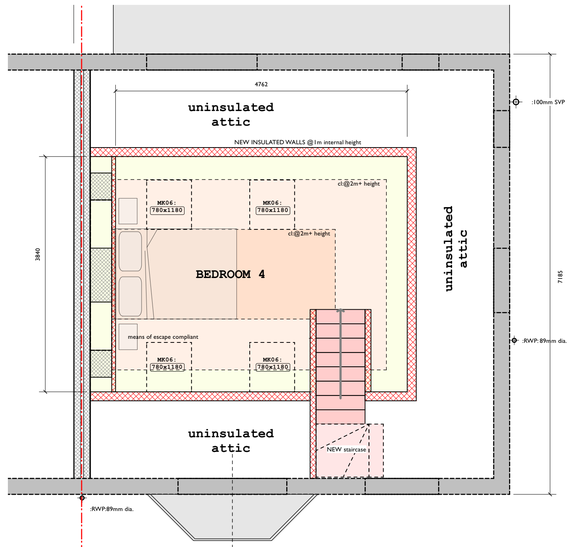

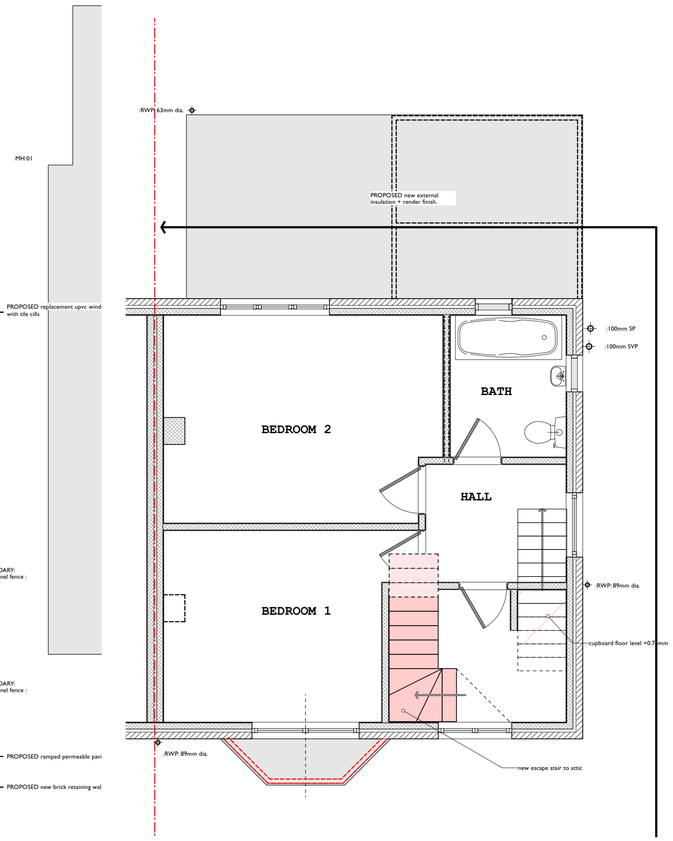

first floor plan

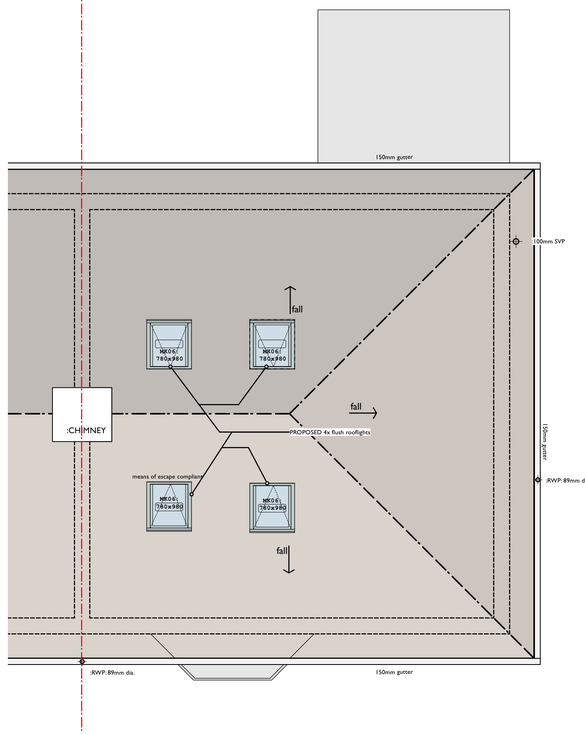

roof plan

This drawing is protected under
The Copyright, Designs and Patents Act 1988

THIS DRAWING IS TO BE READ IN CONJUNCTION
WITH ALL OTHER PROJECT, CONSULTANT +
SPECIALIST CONTRACTORS DOCUMENTATION
Do not scale: except for planning purposes

Figured dimensions only are to be taken from this
drawing. All dimensions are to be checked on site
before any work is put in hand.

notes:

key:

revisions
FIRST ISSUE:
a: 16.02.2022

0 1 4 7 10 M

project + location: 46 Summersdeane Southwick: **BN42 4QU**
drawing number: **nb022124/301a**
drawing scale: 1/50 @A1
client: Mr. & Mrs.Kryskow
drawing status: planning-02a
drawing name: proposed building: plans

nb:architects+
UNIT THIRTYONE level six north
new england house, new england
street
Brighton, East Sussex, BN1 4GH
t :+44(0)1273 609603
mail@ nbarchitecture.com