
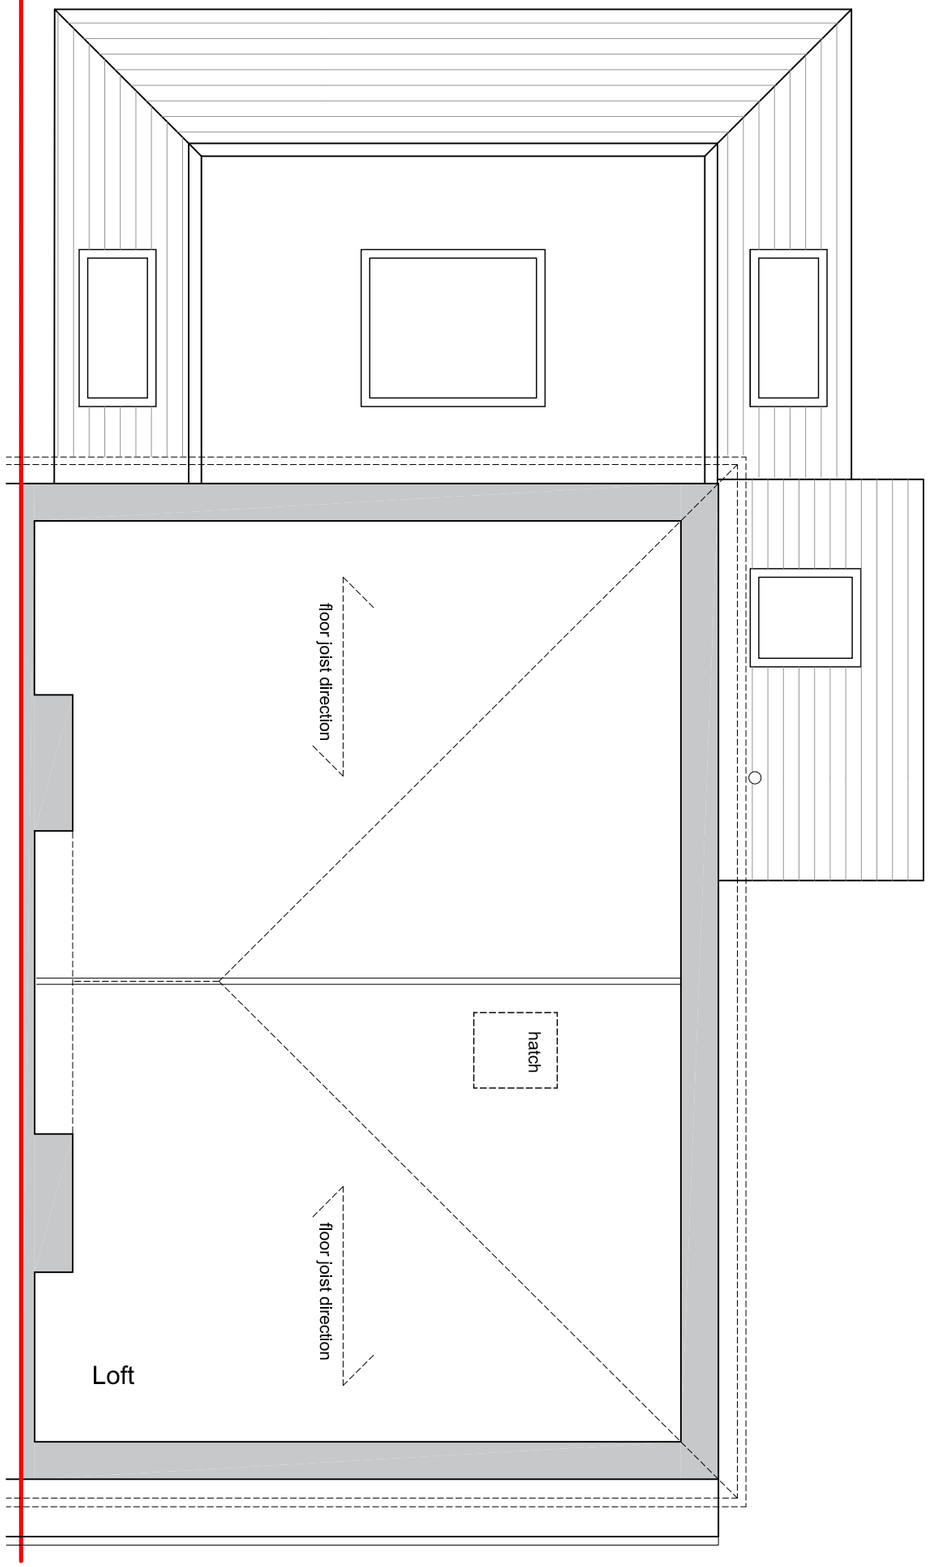



Second Floor Plan (Loft)

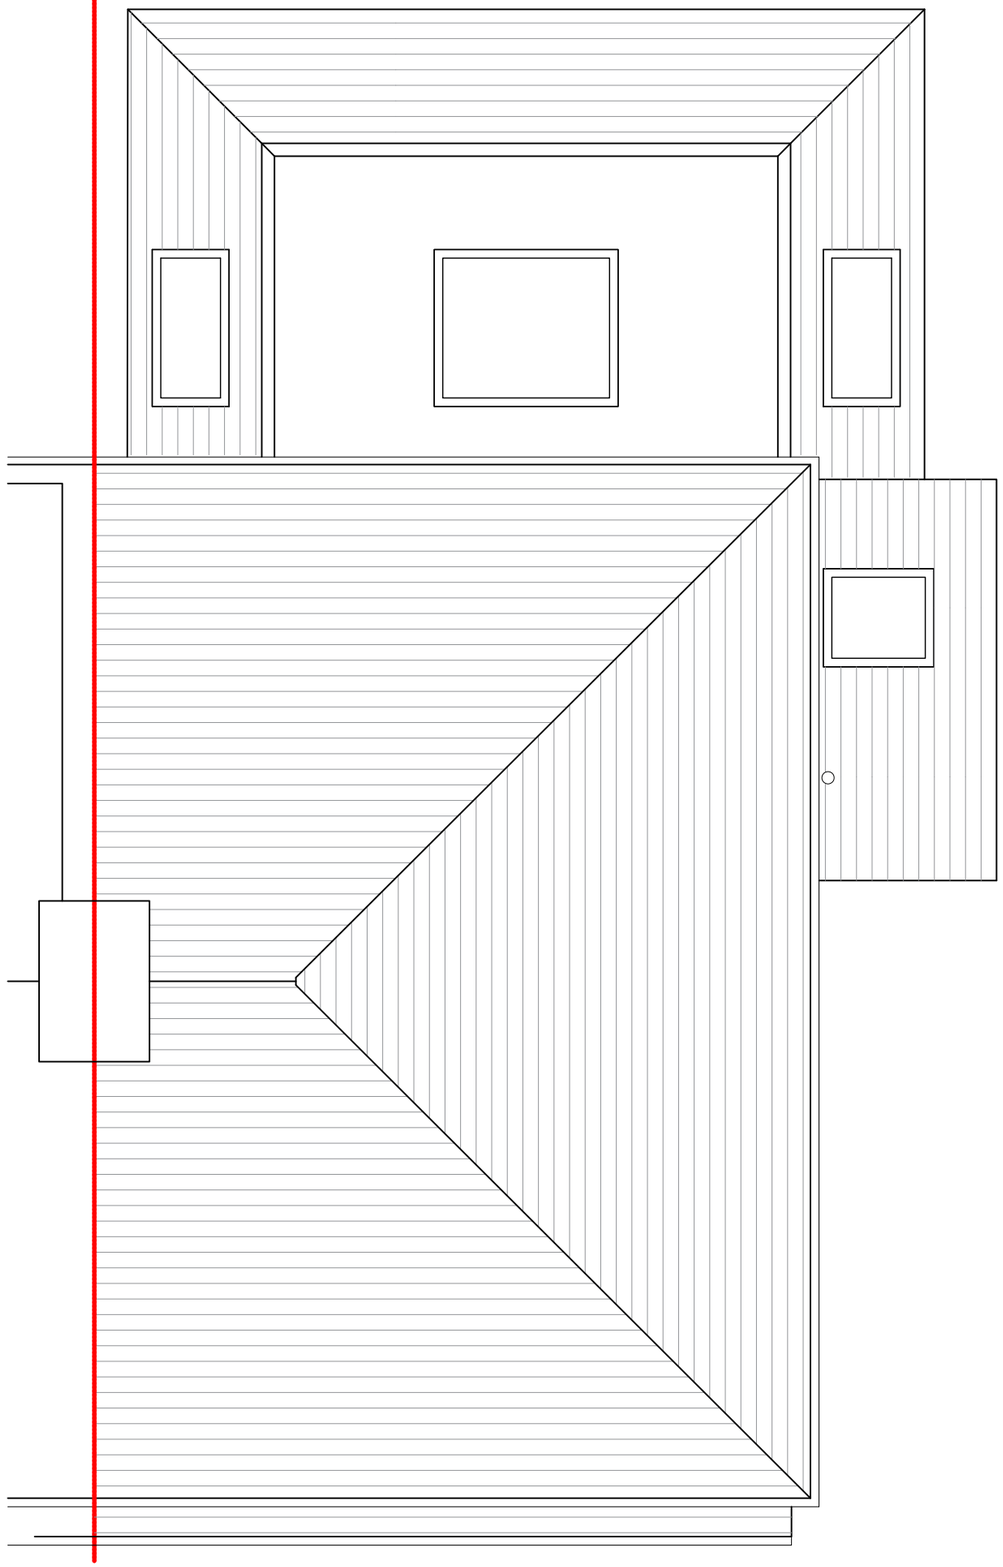

Roof Plan

This drawing was produced by Justine Rattray Architecture Ltd for planning purposes only.
Justine Rattray Architecture Ltd can not be liable for any other use of the drawing other than the purposes it was drawn for.
This drawing is not to be scaled for construction purposes.
The architect is to be informed of any errors before work proceeds.
All dimensions are to be checked on site. It is the main contractors responsibility to ensure all dimensions are checked before construction.

1:50 SCALE BAR

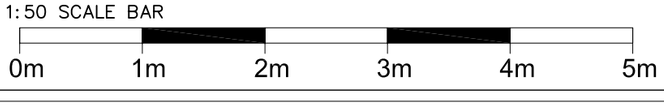

NORTH

Rev:	Date & Notes
01	January 2022: Planning Submission
00	January 2022: Client approval

justine rattray **architecture**
www.j-architecture.com

Project name
42 Adur Drive,
Shoreham-By-Sea, BN43 6PL

Drawing name
Existing second floor & roof plans

Scale	Size	Job Ref	Dwg No	Rev
1:50	A3	J37	EP02	01

Status
planning