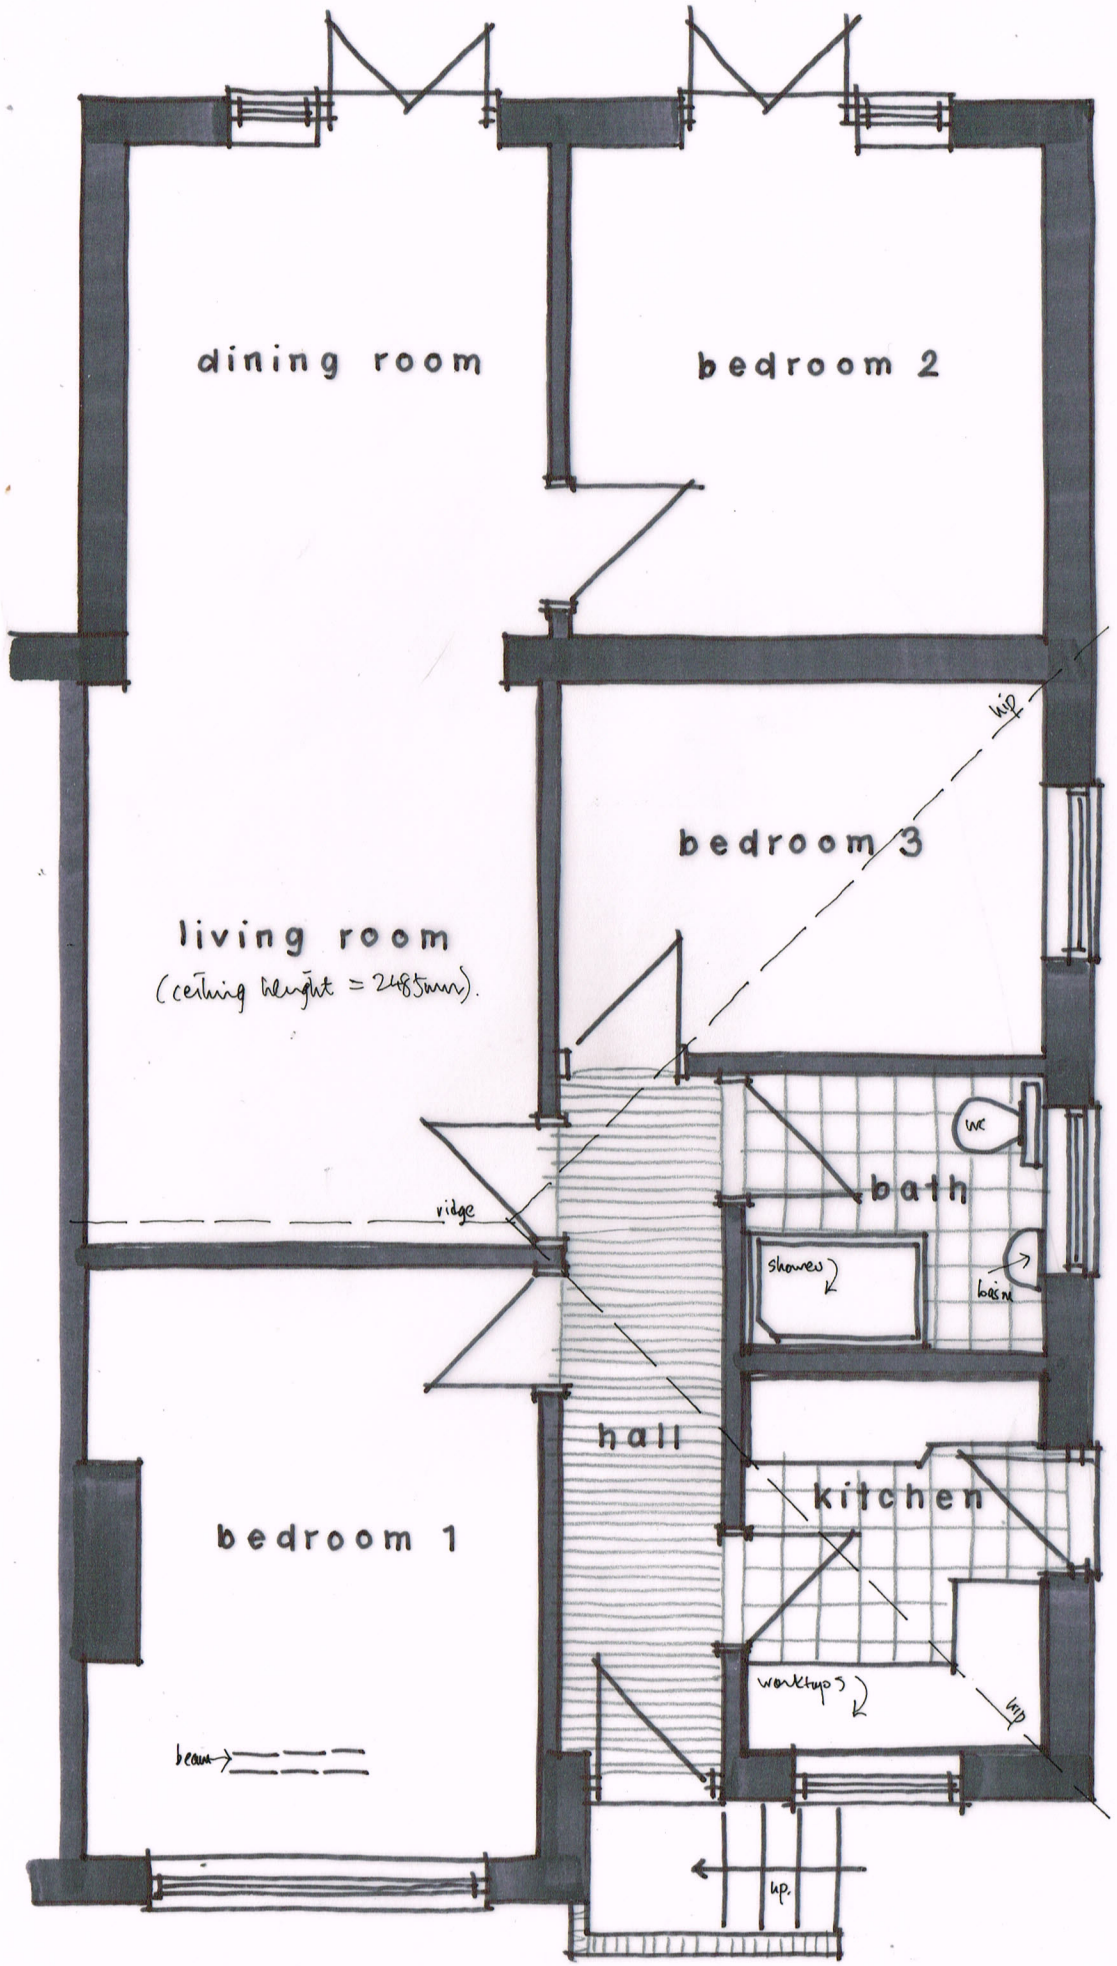

GROUND FLOOR PLAN 1:50 @ A3

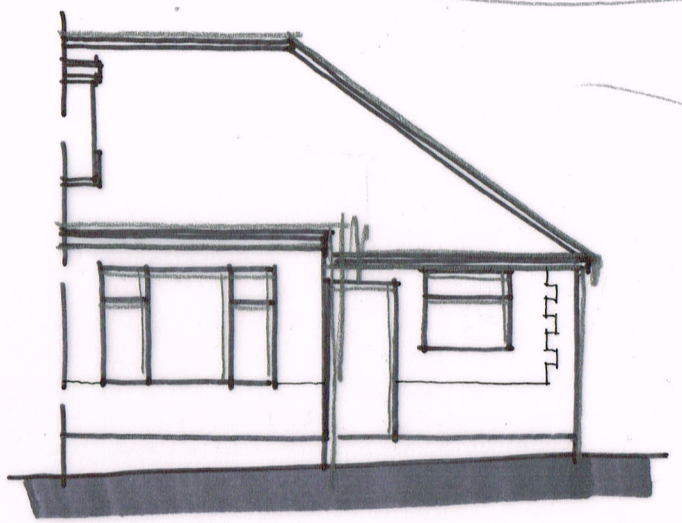

FRONT

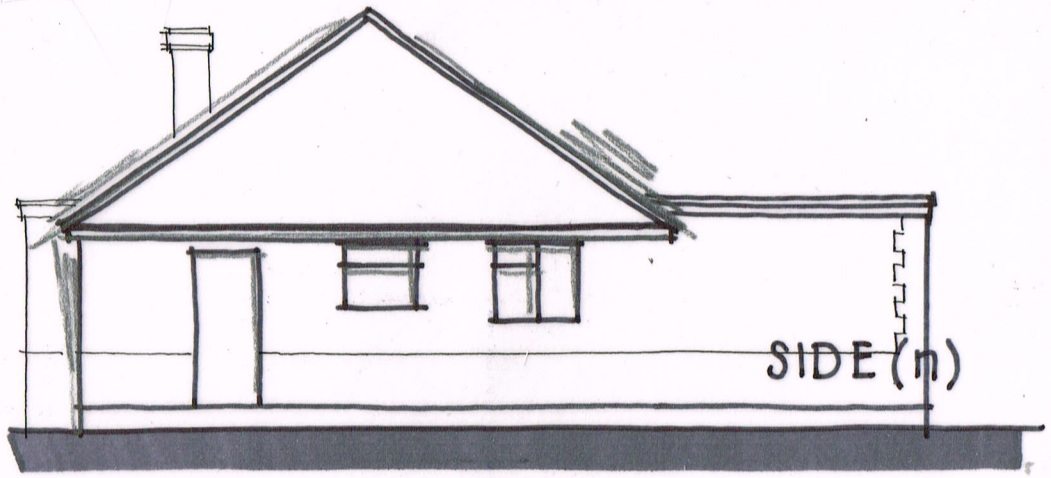

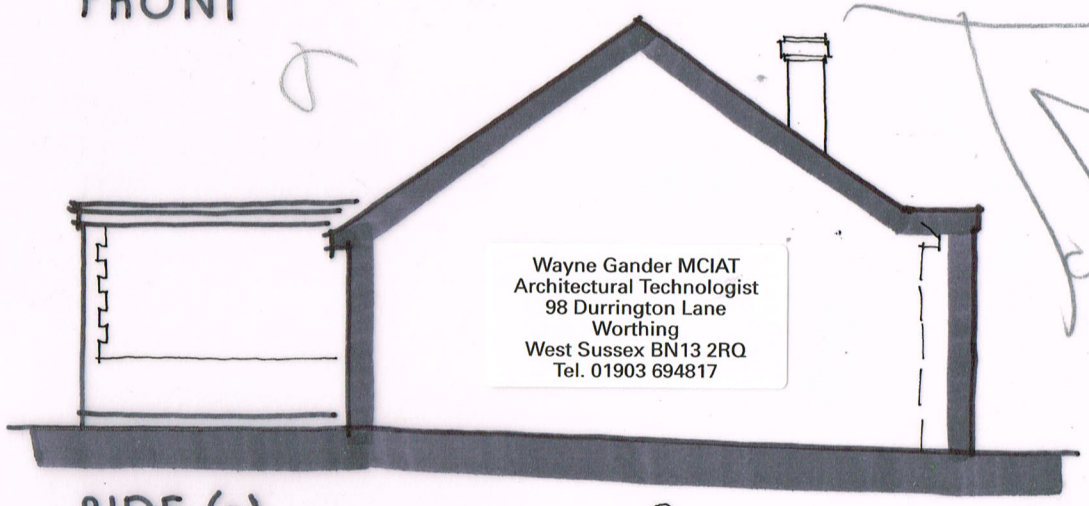

SIDE (s)

Wayne Gander MCIAT
Architectural Technologist
98 Durrington Lane
Worthing
West Sussex BN13 2RQ
Tel. 01903 694817

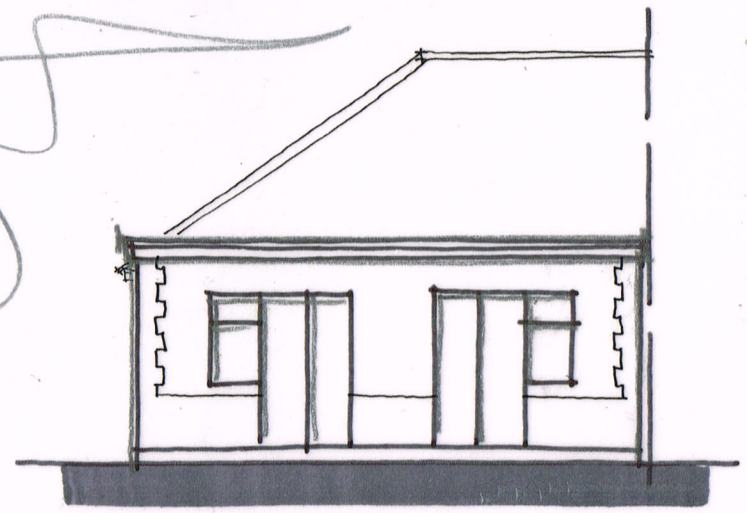

REAR ELEVATION
1:100 @ A3

0 1 2 3 4 5m
metres

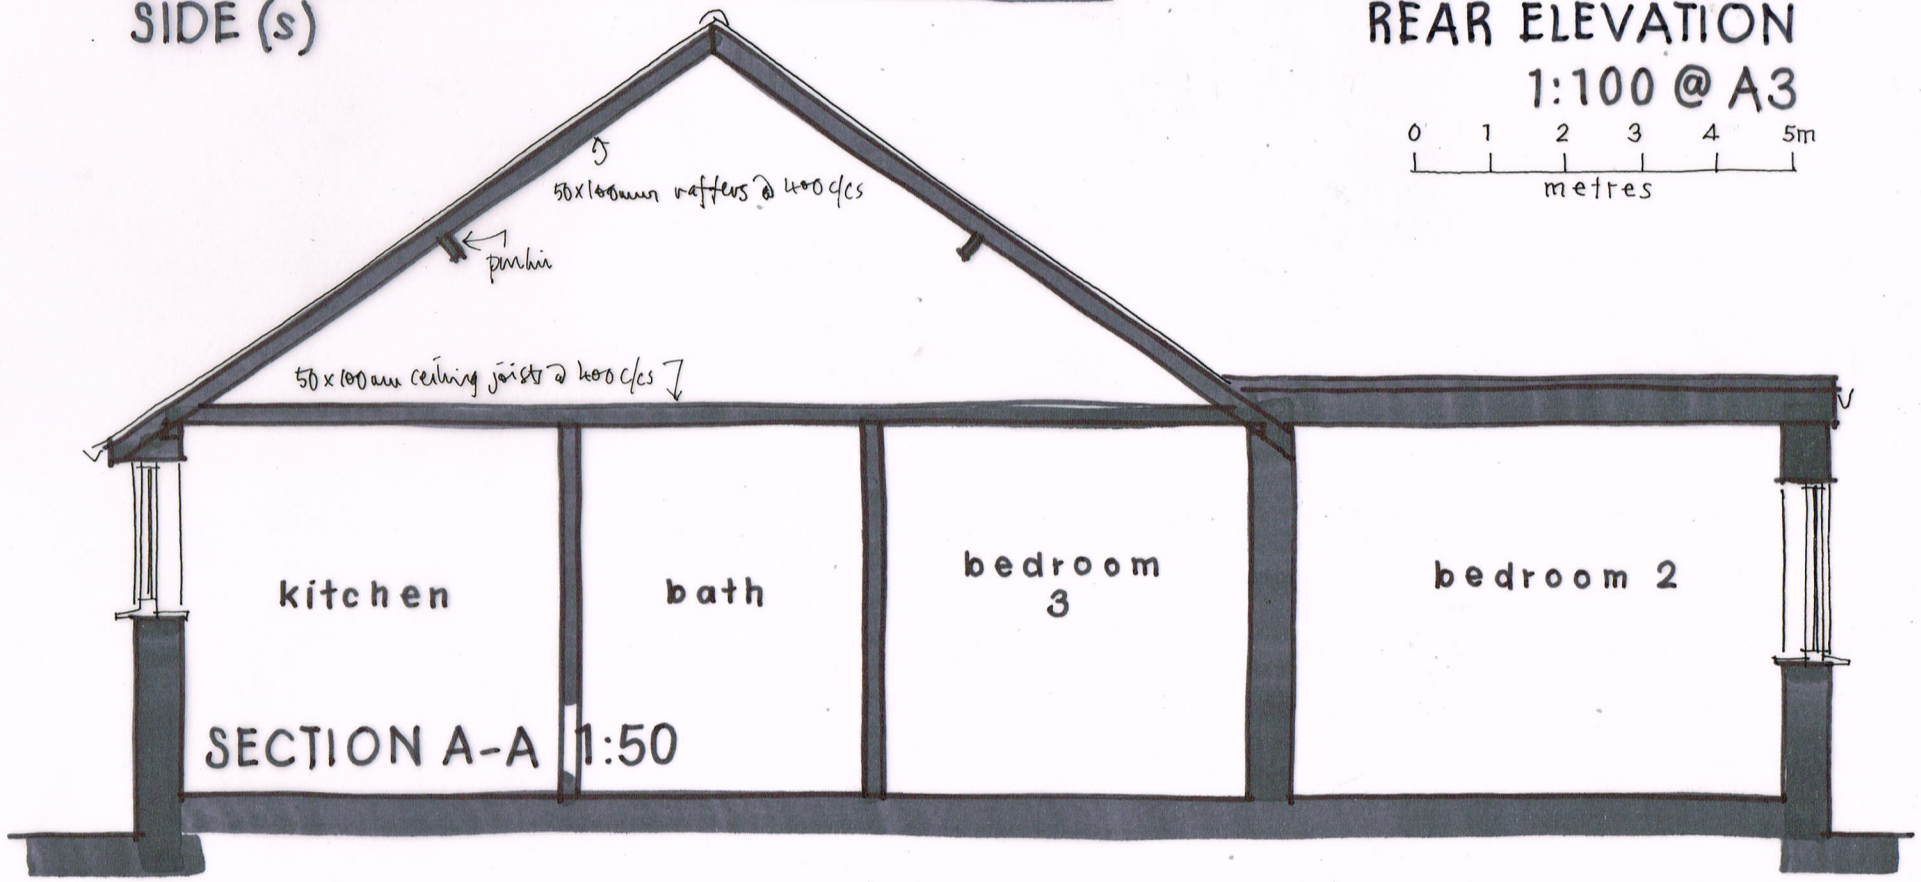

SECTION A-A 1:50

9 HILLSIDE ROAD, SOMPTING
Existing details 01

March 2019