A3 PAPER SIZE

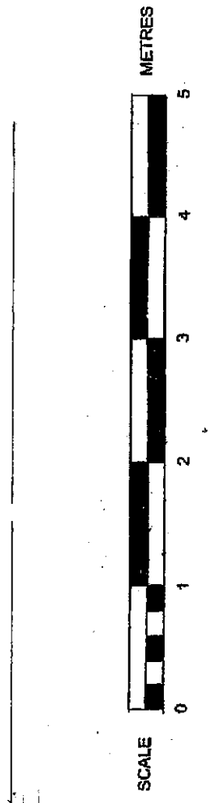

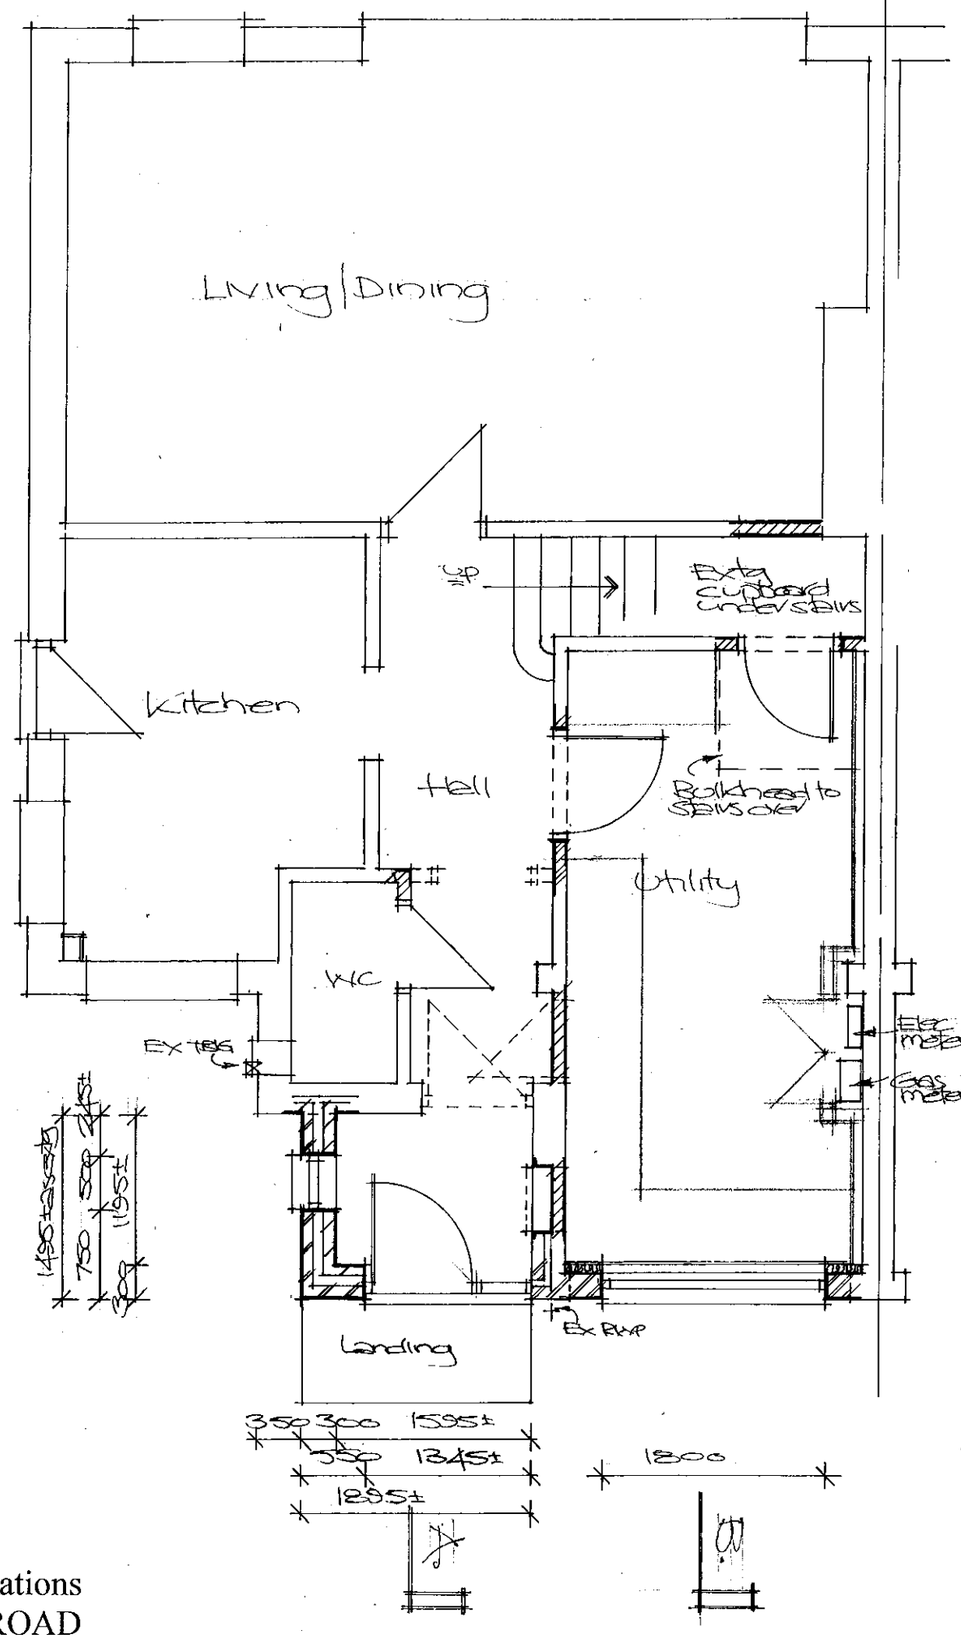

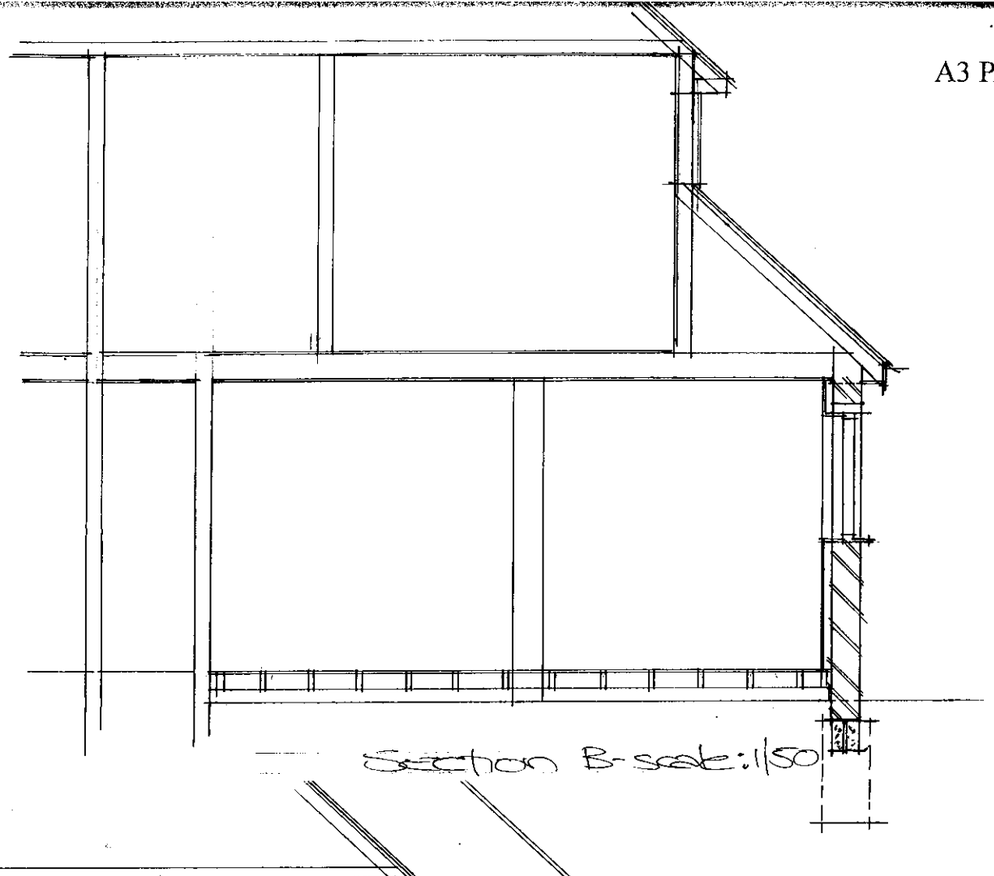

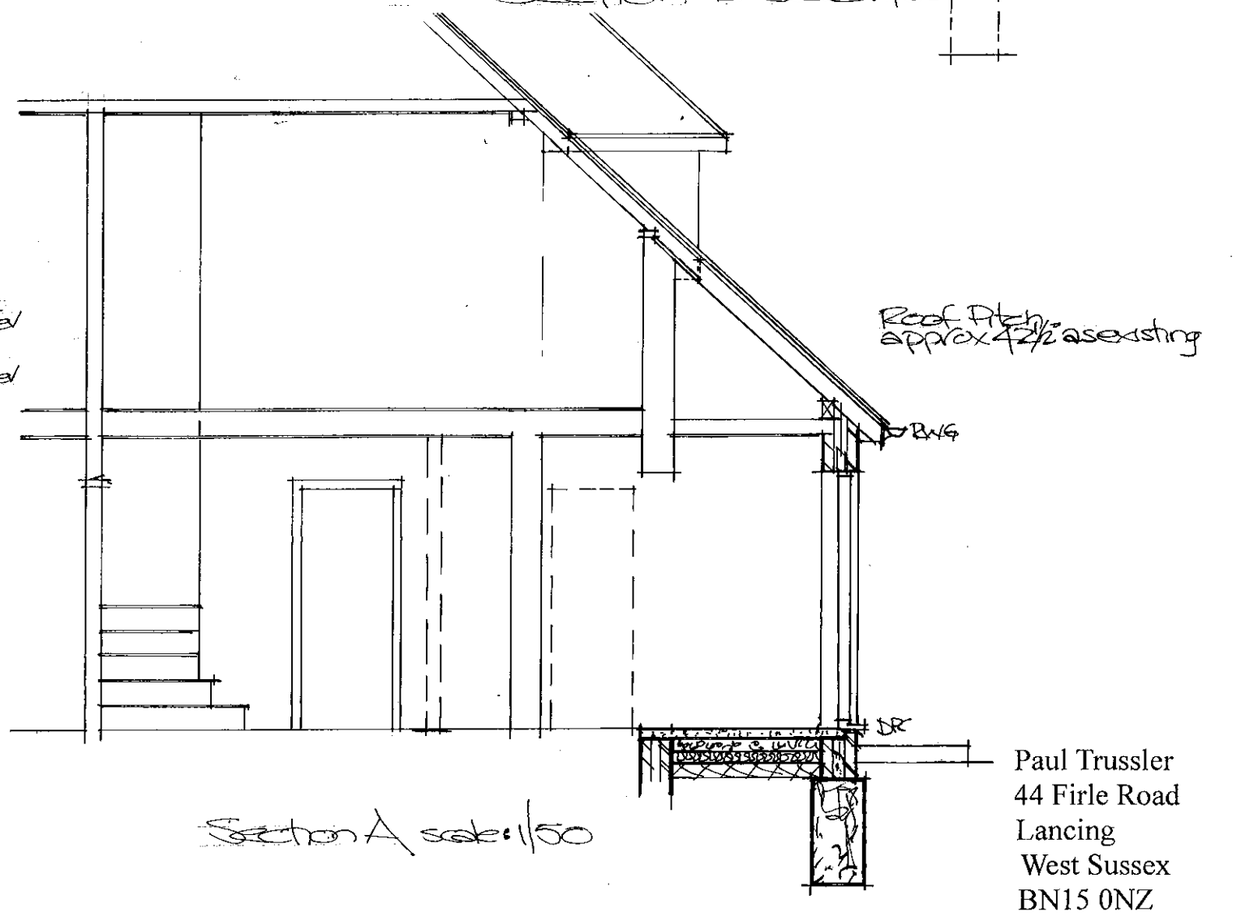

Extension & alterations
18 SANDOWN ROAD
SOUTHWICK
WEST SUSSEX BN42 4HB

Paul Trussler
44 Firle Road
Lancing
West Sussex
BN15 0NZ

Drawing No. 219/564/3