ORIGINAL DRAWING SIZE A3

NOTES.

1. GENERAL

(i) This drawing is not to be scaled, work to figured dimensions only, confirmed on site.

(ii) This drawing is to be read in conjunction with all relevant architectural drawings, detailed specifications where applicable and all associated drawings in this series.

(iii) Any discrepancy on this drawing is to be reported immediately to the partnership for clarification.

(iv) The contractor is responsible for all temporary works and for the stability of the works in progress.

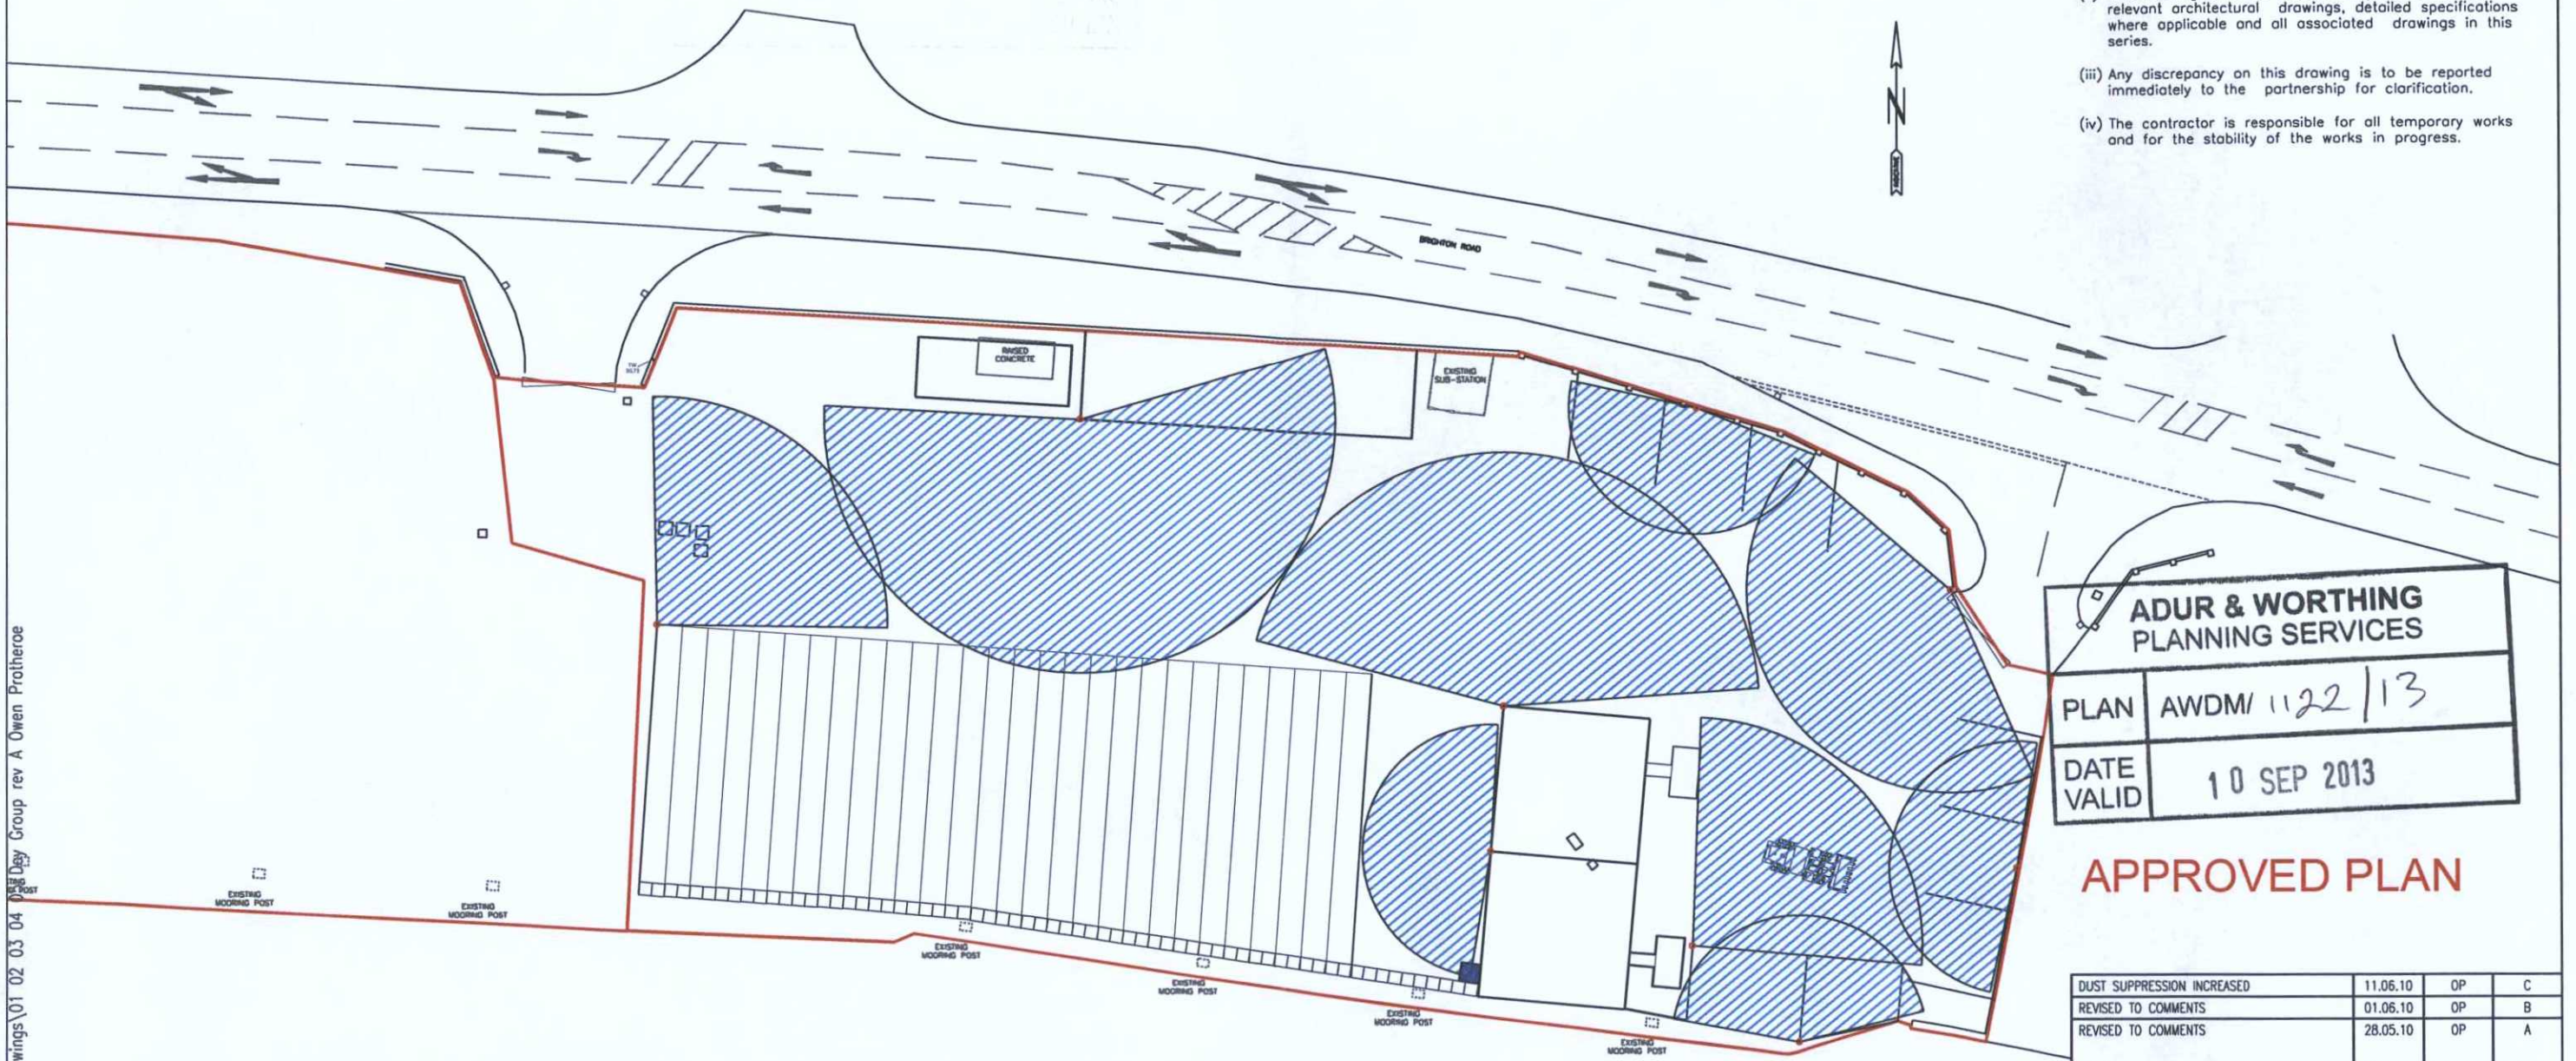

LEGEND

- DUST SUPPRESSION ZONE
- PUMP HOUSE
- SPRINKLER LOCATION

0 5m 10m 15m 20m 25m

HOP
HEMSLEY ORRELL PARTNERSHIP
CONSULTING CIVIL & STRUCTURAL ENGINEERS

ISSUED FOR INFORMATION

ADUR & WORTHING
PLANNING SERVICES

PLAN	AWDM/ 1122/13
DATE VALID	10 SEP 2013

APPROVED PLAN

Revision	Date	By	Rev. No.
DUST SUPPRESSION INCREASED	11.06.10	OP	C
REVISED TO COMMENTS	01.06.10	OP	B
REVISED TO COMMENTS	28.05.10	OP	A

Client: DAY GROUP

Project: KINGSTON WHARF BAGGING FACILITY

Title: PROPOSED DUST SUPPRESSION MEASURES

HOP
HEMSLEY ORRELL PARTNERSHIP
CONSULTING CIVIL & STRUCTURAL ENGINEERS
HOP House, 41 Church Road, Hove BN3 2BE
Tel : +44 (0)1273 223900 Fax : +44 (0)1273 326767
E-Mail : engineers@hop.uk.com
www.hop.uk.com

Scales	Date	Drawn	Engineer	Checked	Approved	HOP Contact
1:500	24.05.10	OP	OP	JO	JO	OP

Project No.	Task No.	Dwg. No.	Rev. No.
12276	4	04	C

P:\PROJECTS\12276 Kingston Wharf Btn Rd Shoreham Harbour\Drawings\01 02 03 04 Day Group rev A Owen Pratheroe

© Copyright