ADUR & WORTHING
PLANNING SERVICES

PLAN	AWDM /1112 / 13
DATE VALID	09 SEP 2013

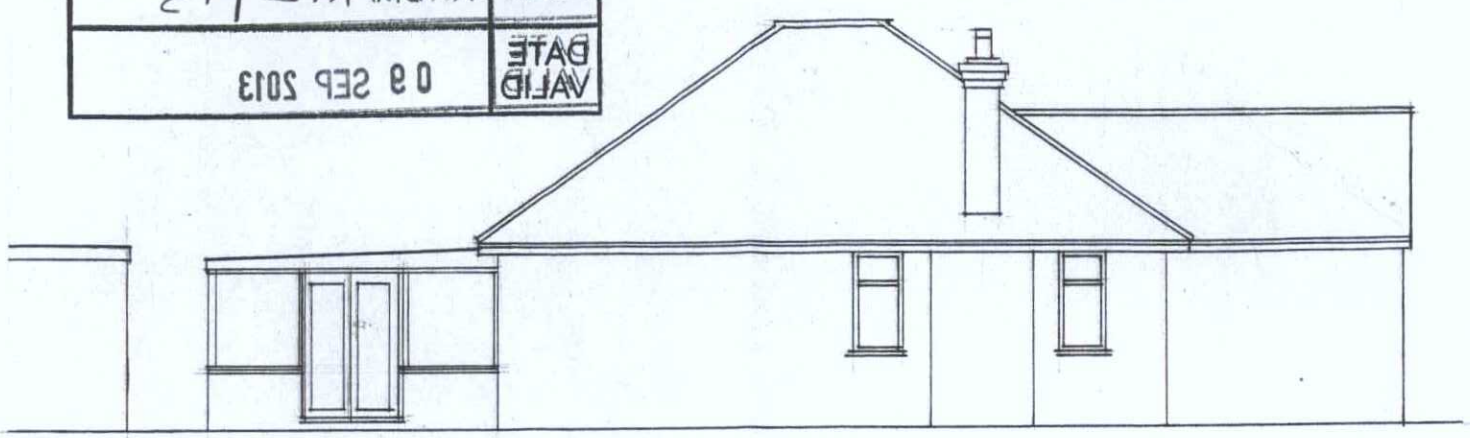

side (south) elevation

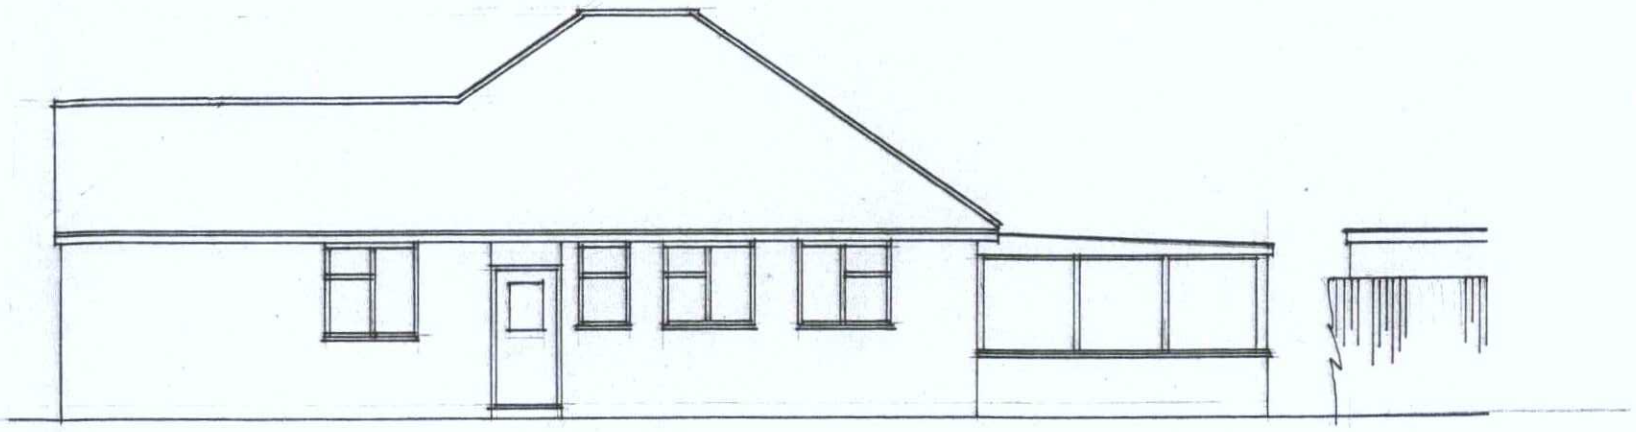

side (north) elevation

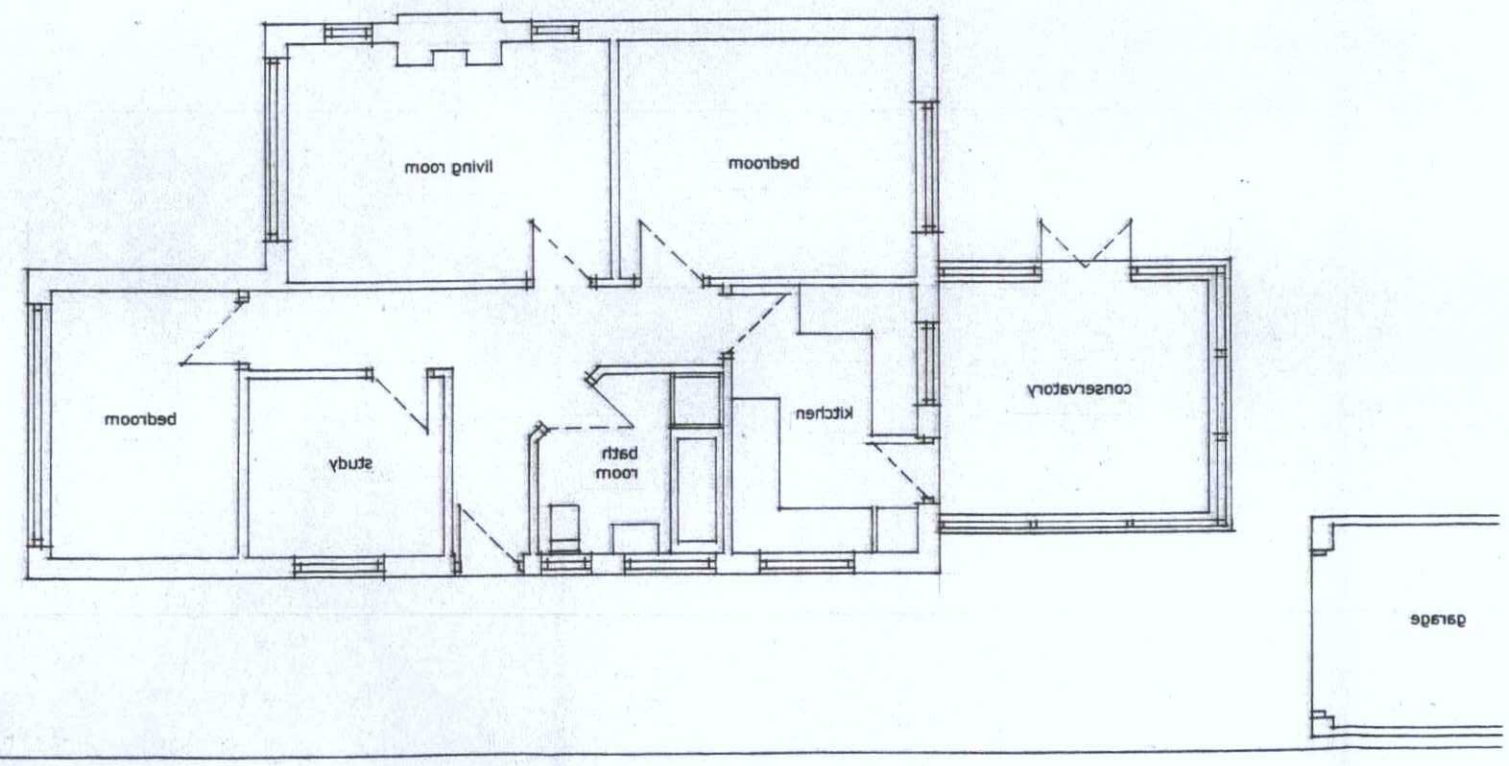

floor plan



rear (east) elevation

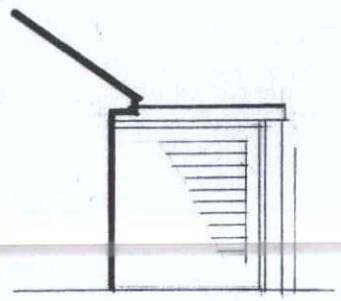

part front (west) elevation

EXISTING ELEVATIONS AND FLOOR PLAN
SCALE 1:100

PLAN IM 3