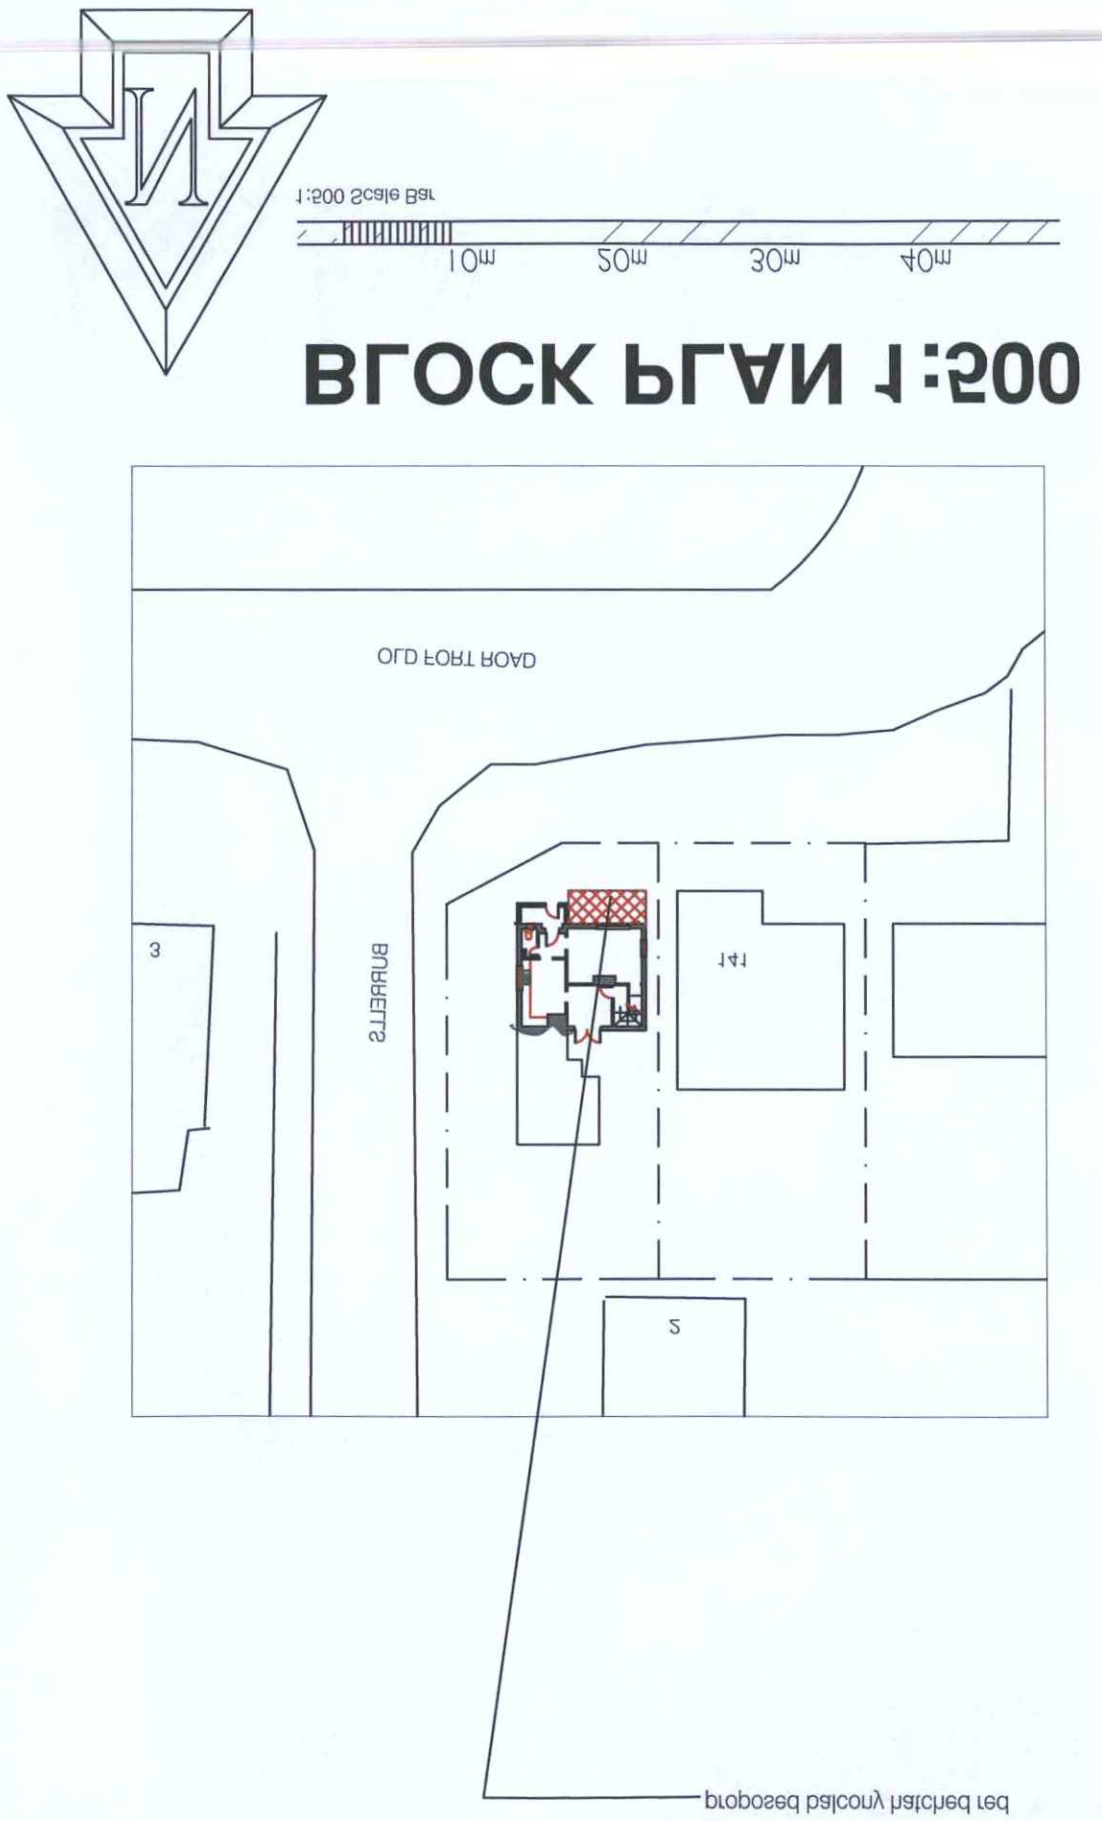

BLOCK PLAN 1:500

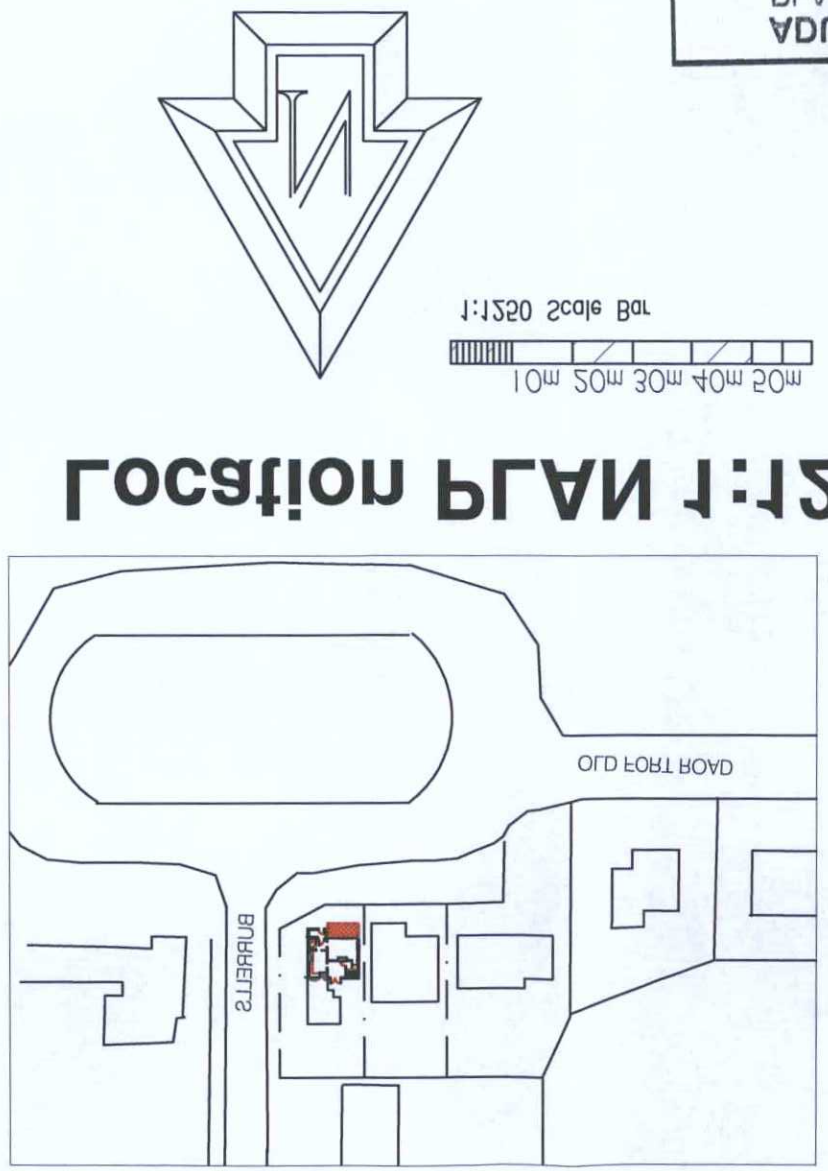

Location PLAN 1:1250

ADUR & WORTHING PLANNING SERVICES	
PLAN	AWDM/ 1145/13
DATE	13 SEP 2013
VALID	

Note: All dimensions to be checked on site.

Client: Trevor Hutton

Scale: 1:500, 1:1250 @ A3 paper size

Date: 02/04/2013

Drawn: BJW

Rev'n

Drg. No. 04

Project:

Proposed front balcony at:

139 Old fort road

Shoreham Beach

Sussex

Title:

BLOCK PLAN

Copyright of:

Architectural & Planning Services

15 West Street

Shoreham By Sea

West Sussex

BN43 5WF

01273 441009

07856899101

e-mail: penw@pjwarchitectural.co.uk

website: pjwarchitectural.co.uk

BJW