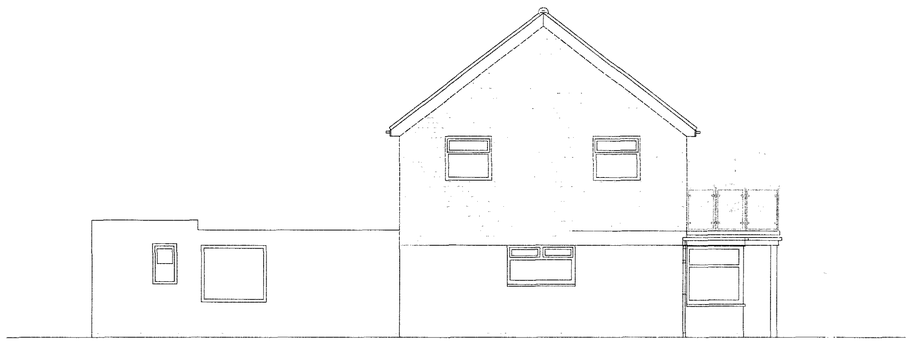

West Facing (Side) Elevation 1:75 scale

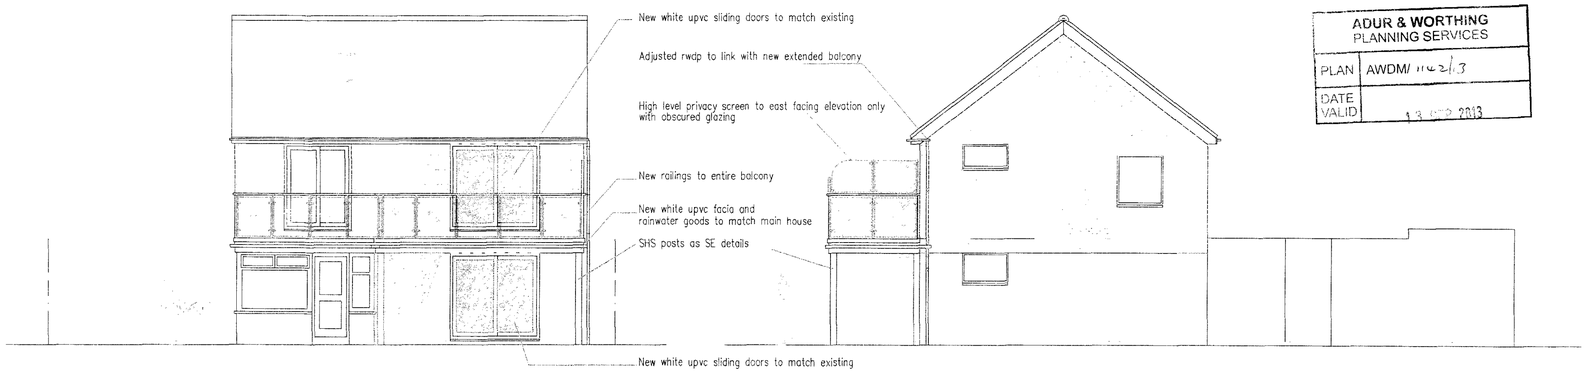

South Facing (Front) Elevation 1:75

East Facing (Side) Elevation 1:75 scale

ADUR & WORTHING
PLANNING SERVICES
PLAN AWDM/1142/13
DATE VALID 13 NOV 2013

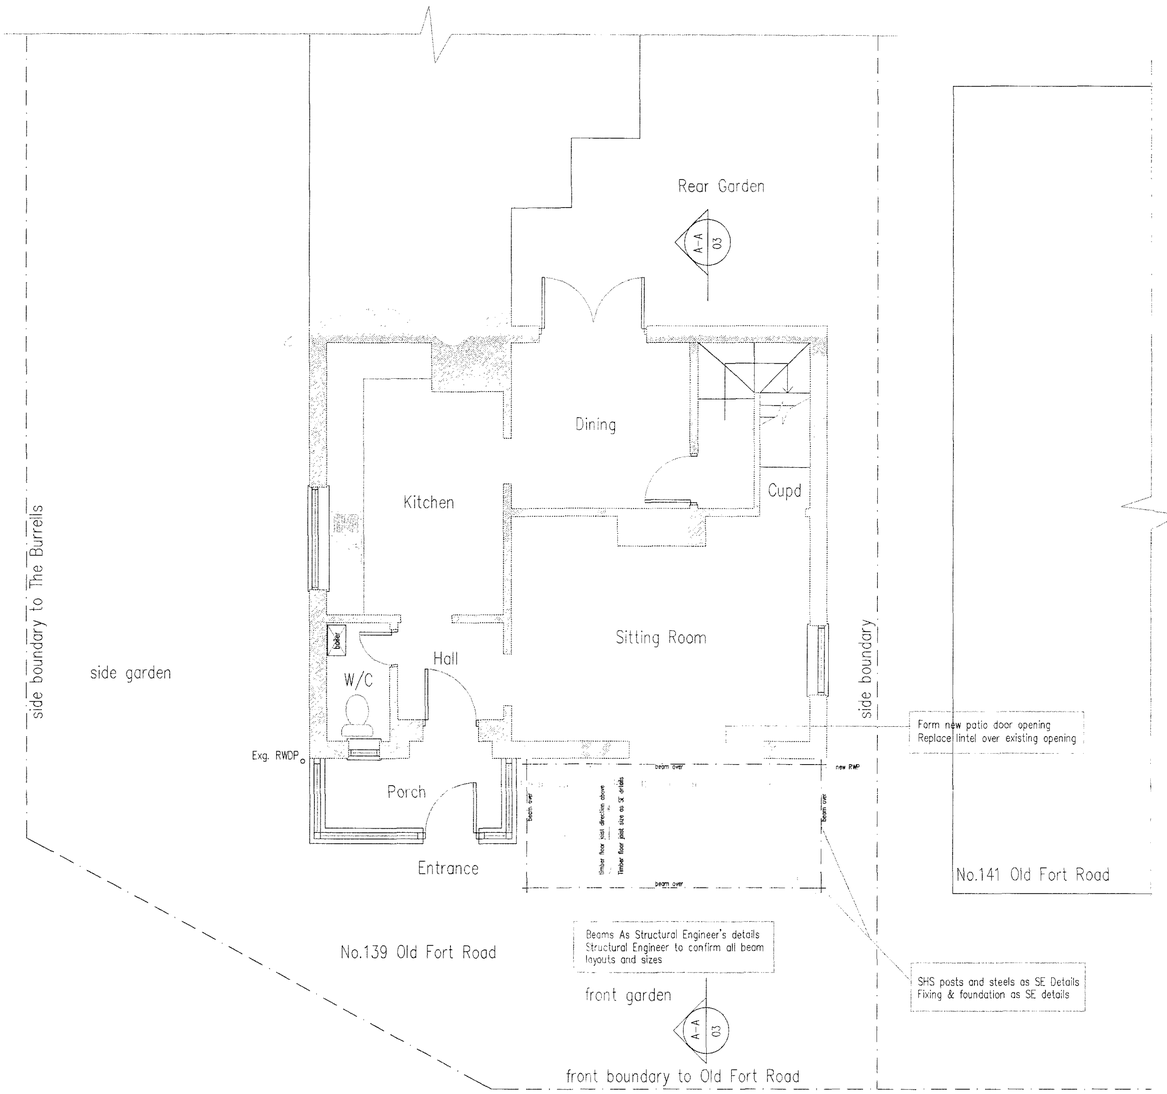

Ground Floor Plan As Proposed

1m 2m 3m 4m 5m 6m 7m 8m 9m 10m
1:50 Scale Bar

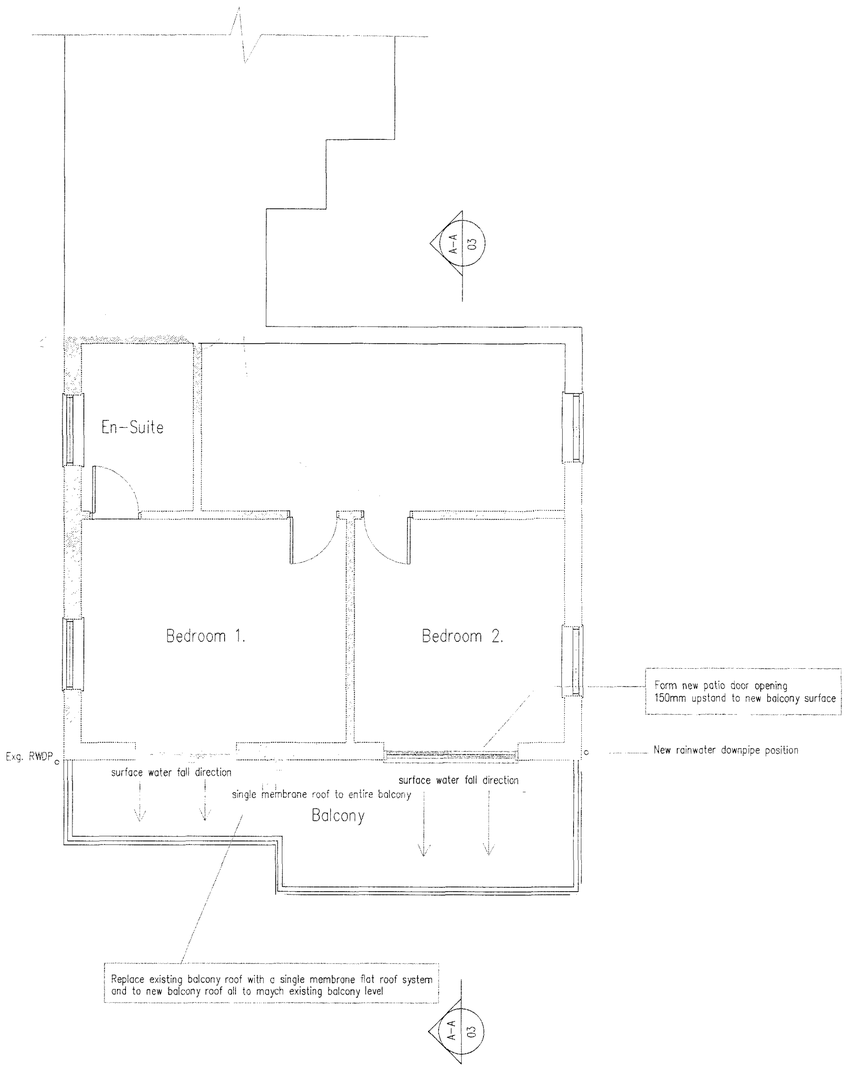

First Floor Plan As Proposed

1m 2m 3m 4m 5m 6m 7m 8m 9m 10m
1:50 Scale Bar

DO NOT SCALE FROM THIS DRAWING EXCEPT FOR PLANNING
AS PHOTOCOPIES WILL BE SUBJECT TO DISTORTION
DRAWINGS TO BE READ IN CONJUCTION WITH ALL OTHER ARCHITECTS & STRUCTURAL ENGINEER'S CONTRACT DRAWINGS & SPECIFICATIONS.
ANY DISCREPANCIES MUST BE BROUGHT TO THE ATTENTION OF THE ARCHITECT IMMEDIATELY.
THE CONTRACTOR MUST VERIFY ALL DIMENSIONS BY SITE MEASUREMENT BEFORE ORDERING MATERIALS OR MANUFACTURING COMPONENTS.
SUBSTITUTE MATERIALS & PRODUCTS TO THOSE NAMED WILL BE ACCEPTABLE IF PROVEN TO BE OF EQUAL OR HIGHER PERFORMANCE AND NOT IN CONFLICT WITH OTHER ELEMENTS.

Project:
Proposed Front Balcony Extension At:
139 Old Fort Road
Shoreham Beach
Shoreham By Sea
BN43 5HL

Drawing title:
Plans & Elevations As Proposed

Client:
Trevor Hutton

© Copyright of:
Architectural & Planning Services
15 West Street
Shoreham By Sea
West Sussex
BN43 5WF
BJW
01273 441009
07856899101
e-mail: benw@bjwarchitectural.co.uk
website: bjwarchitectural.co.uk

Scale:	Paper size:
1:75 1:50	A1
Date: 2.9.2013	Drawn: BJW
Drg. No. 02	Rev'n