Peter Davey Ltd
construction consultants
49 Park Drive
Rustington
West Sussex BN16 3DY
Tel: 01903 773105
Mob: 07941 402217
Email: peterdavey57@btintemet.com

client: Mr & Mrs Davey	project: 6 Old Shoreham Road Lancing, BN15 0QT	drawing: Site & Location Plans	date: Jun 13	drawn: pd	drawing no: 0136 / 102
			scale: 1:1250, 1:200 @ A3		CAD file name:
					revision: A

Rev A. 10.09.13 Leylandii shown.

No dimensions to be scaled from drawing. The contractor should check all dimensions on site.

Site / Block Plan

Scale 1:200 @ A3

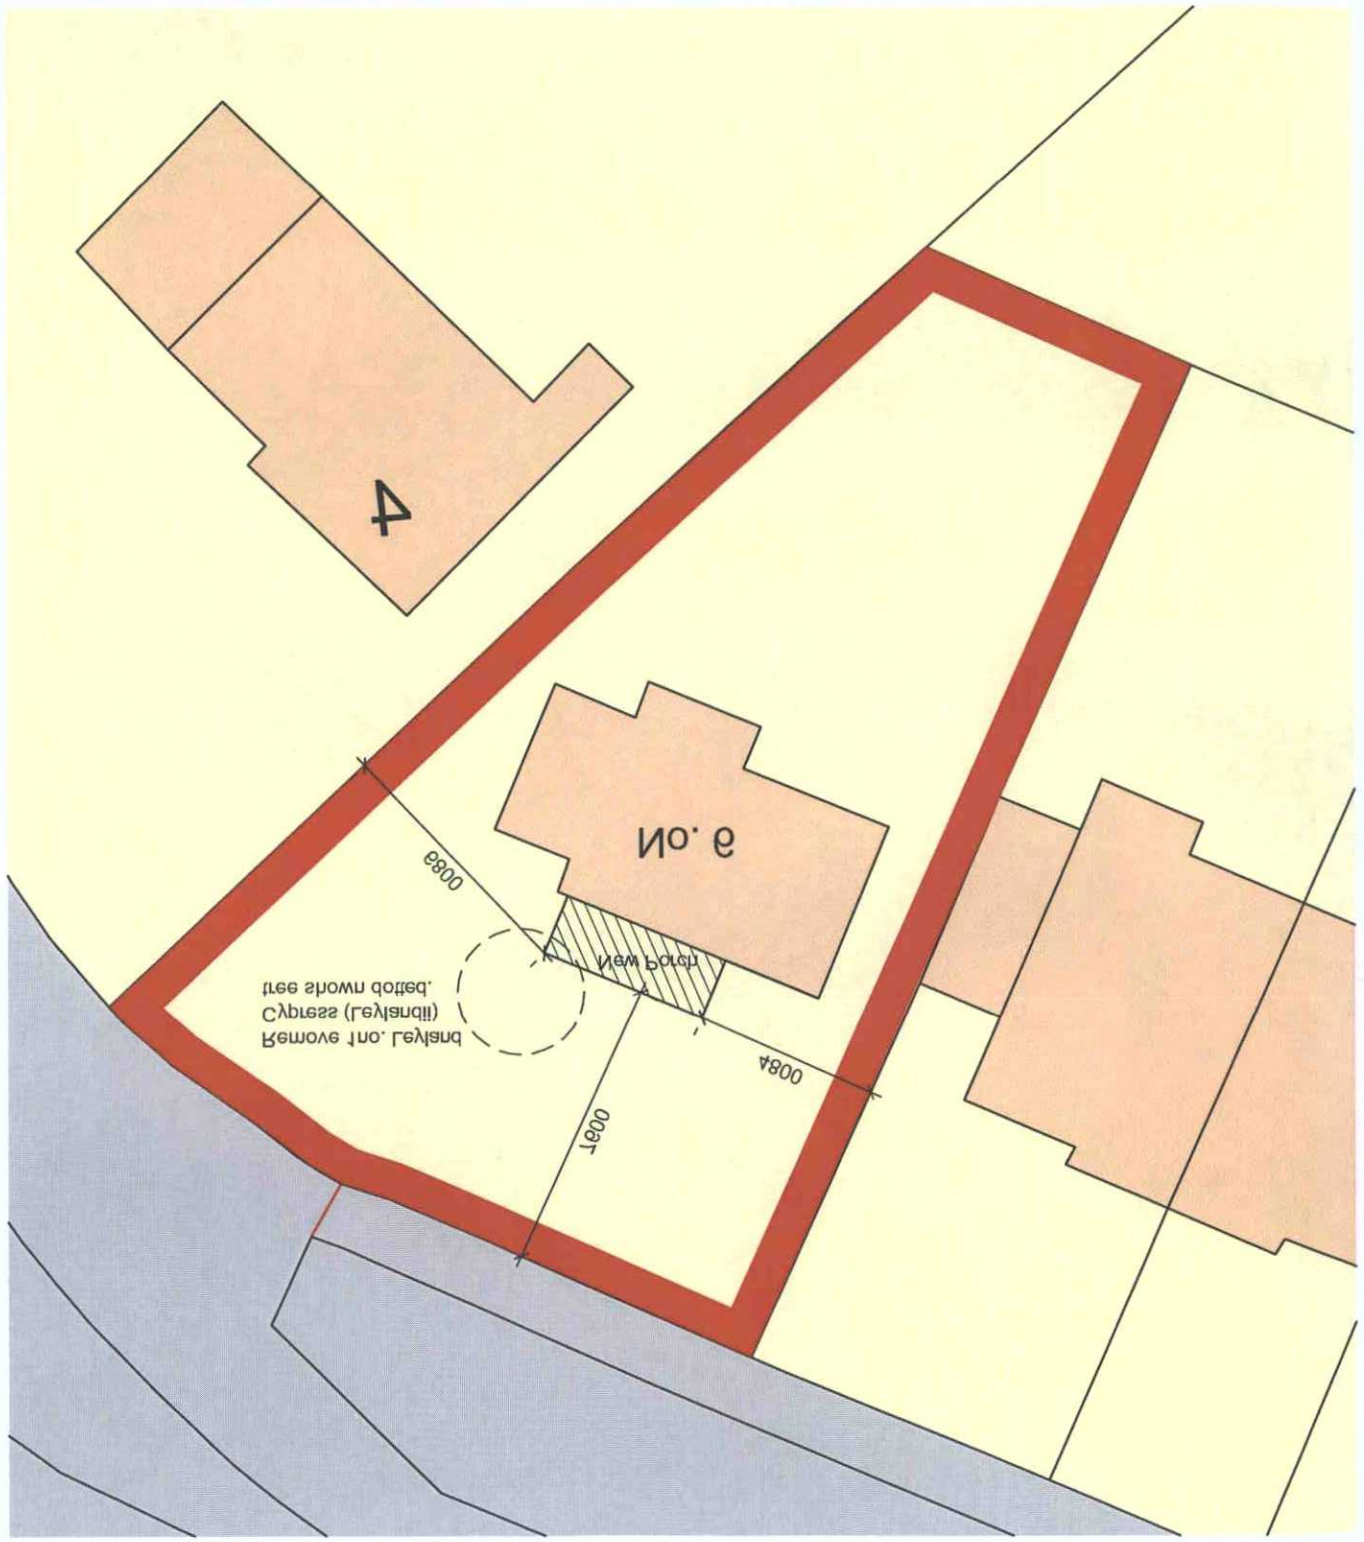

Location Plan

Scale 1:1250 @ A3

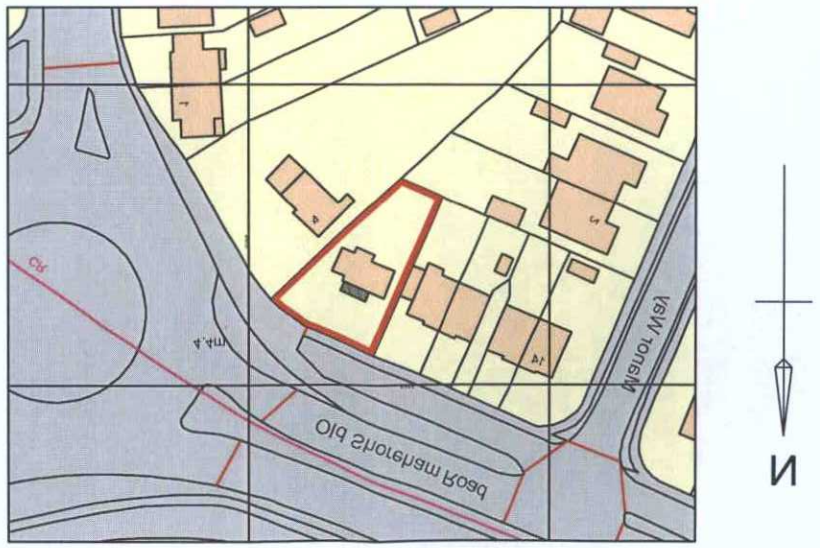

Ordnance Survey, (c) Crown Copyright 2013. All rights reserved. Licence number 100022432

PLANNING SERVICES	
PLAN	AWDM/ 1140/13
DATE	13 SEP 2013
VALID	