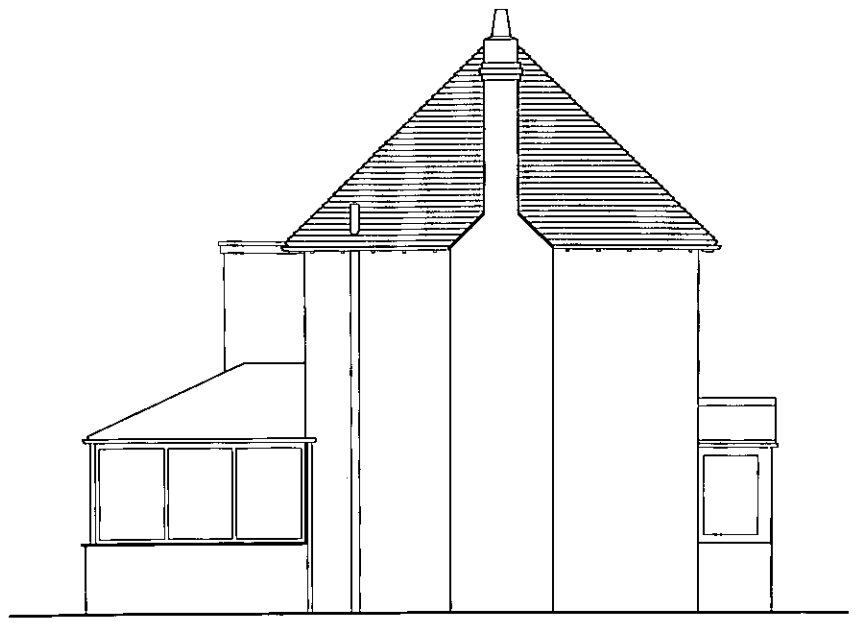

Existing East Elevation
Scale1:100 @ A3

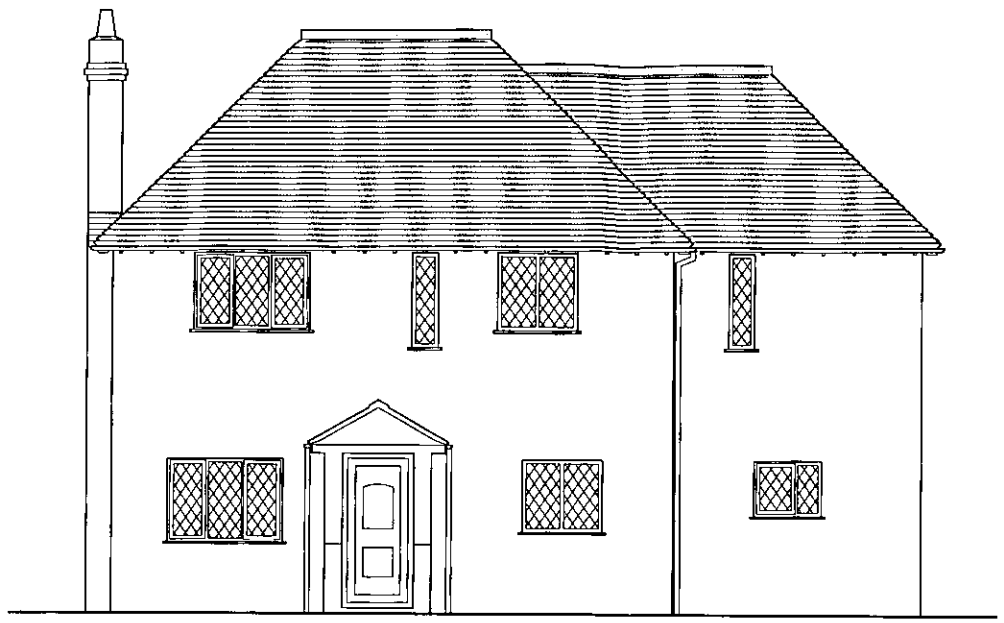

Existing North Elevation
Scale1:100 @ A3

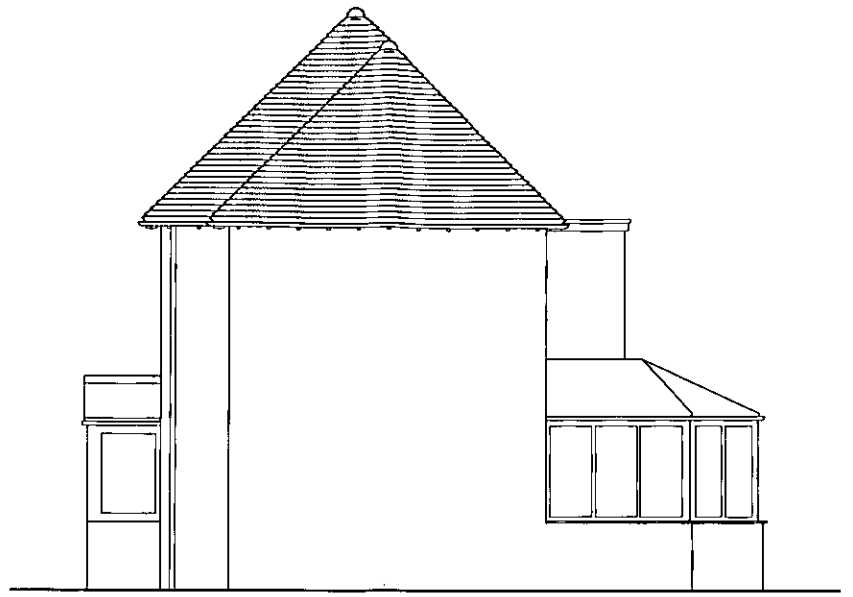

Existing West Elevation
Scale 1:100 @ A3

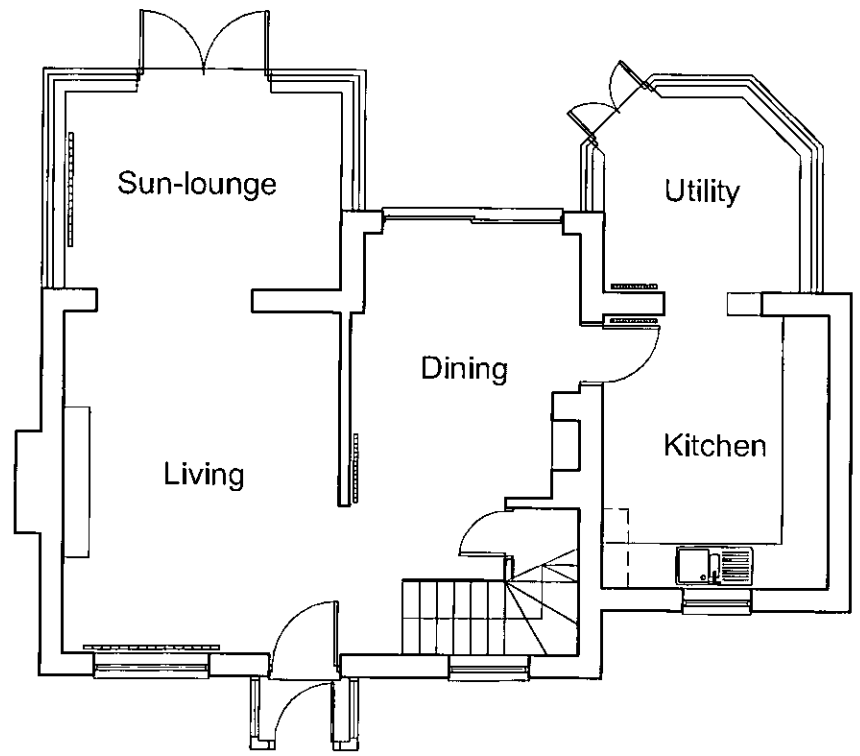

Existing Ground Floor Plan
Scale 1:100 @ A3

ADUR & WORTHING
PLANNING SERVICES

PLAN	AWDM/ 1140/13
DATE VALID	13 SEP 2013

client	project	drawing	date	drawn	drawing no	revision
Mr & Mrs Davey	6 Old Shoreham Road Lancing, BN15 0QT	Existing Floor Plan & Elevations	Jun 13	pd	0136 / 100	-
			scale 1:100 @ A3		CAD file name:	

No dimensions to be scaled from drawing. The contractor should check all dimensions on site.

Peter Davey Ltd
construction consultants

49 Park Drive
Rustington
West Sussex BN16 3DY
Tel: 01903 773105
Mob: 07941 402217
Email: peterdavey67@btinternet.com