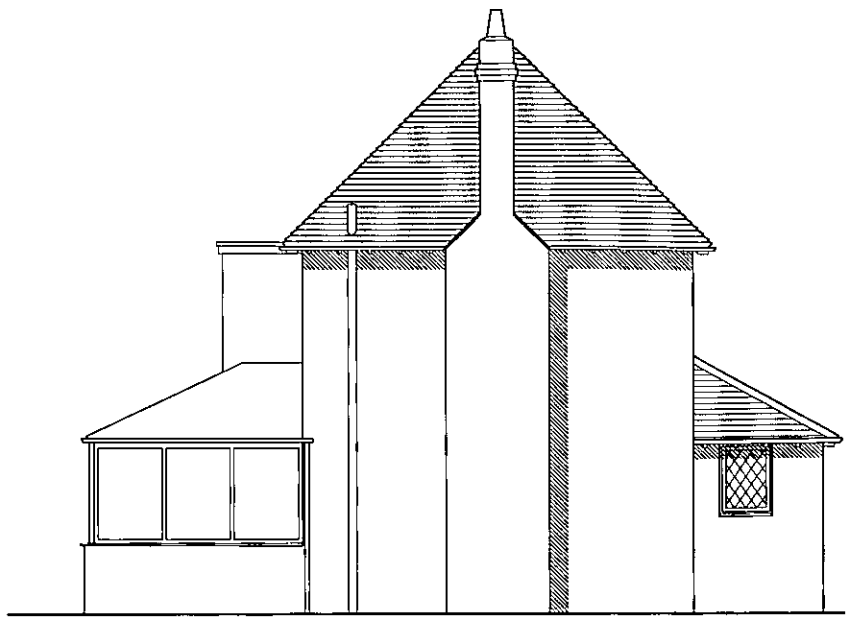

Proposed East Elevation
Scale 1:100 @ A3

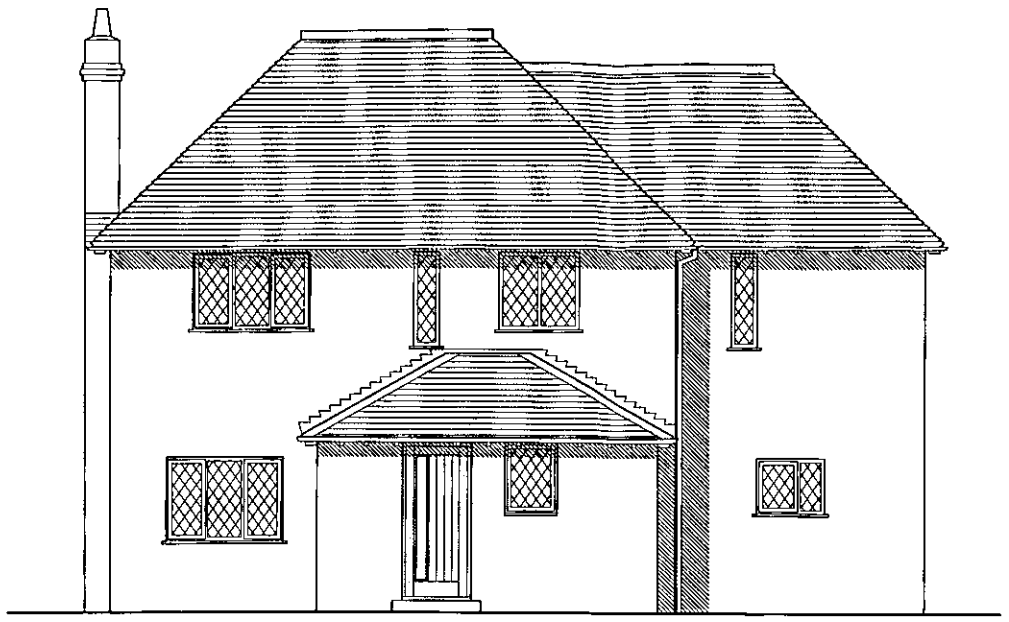

Proposed North Elevation
Scale 1:100 @ A3

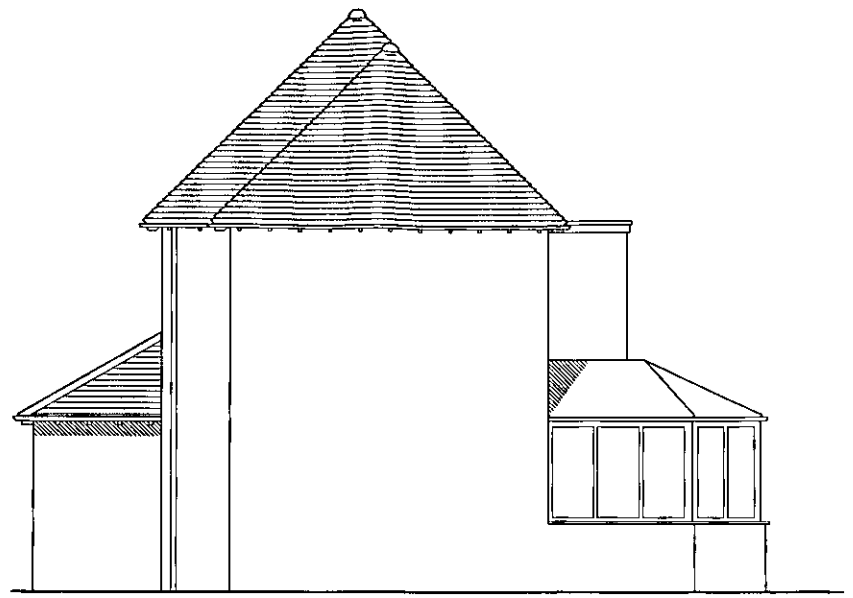

Proposed West Elevation
Scale 1:100 @ A3

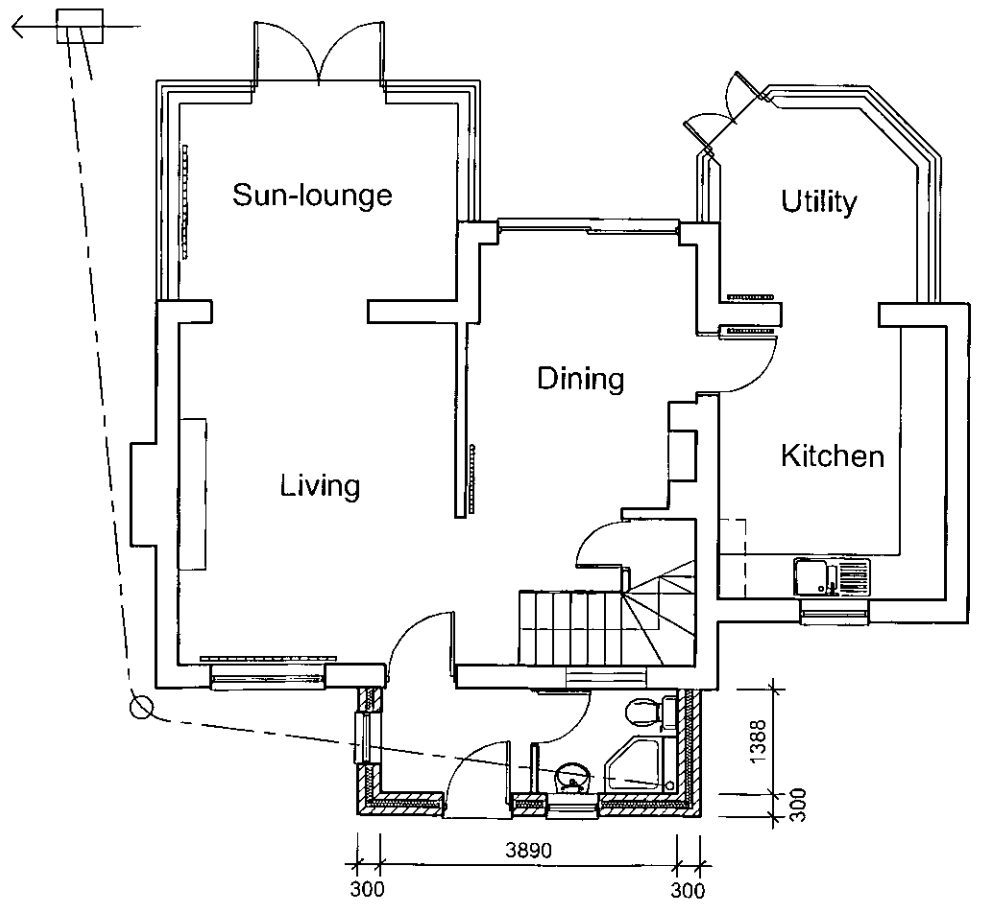

Proposed Ground Floor Plan
Scale 1:100 @ A3

Materials Schedule:

Walls - Rendered masonry to match existing.

Windows - White uPVC.

Roof - Forticrete Gemini interlocking plain tile, colour to match existing.

Door - Hardwood.

ADUR & WORTHING
PLANNING SERVICES

PLAN	AWDM/ 1140/13
DATE VALID	13 SEP 2013

0m 1.0m 2.0m 3.0m 4.0m 5.0m

Rev A. 06.09.13 Minor amendment.

client	project	drawing	date	drawn	drawing no	revision
Mr & Mrs Davey	6 Old Shoreham Road Lancing, BN15 0QT	New Porch	Jun 13	pd	0136 / 101	A
			scale 1:100 @ A3		CAD file name:	

No dimensions to be scaled from drawing. The contractor should check all dimensions on site.

Peter Davey Ltd
construction consultants
49 Park Drive
Rustington
West Sussex BN16 3DY
Tel: 01903 773105
Mob: 07941 402217
Email: peterdavey67@btinternet.com