
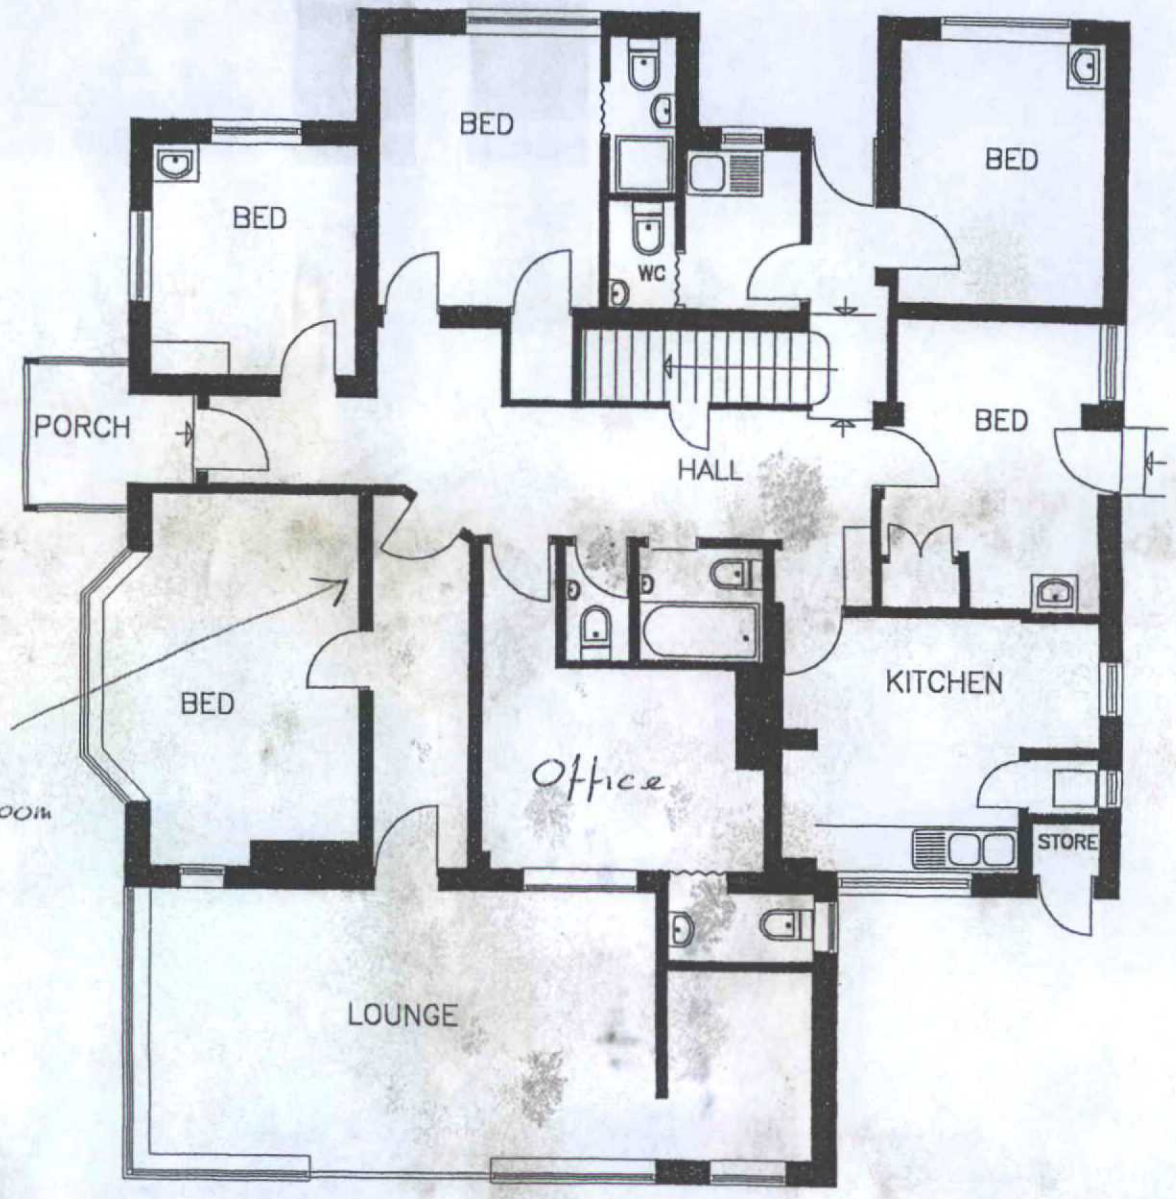


GROUND FLOOR

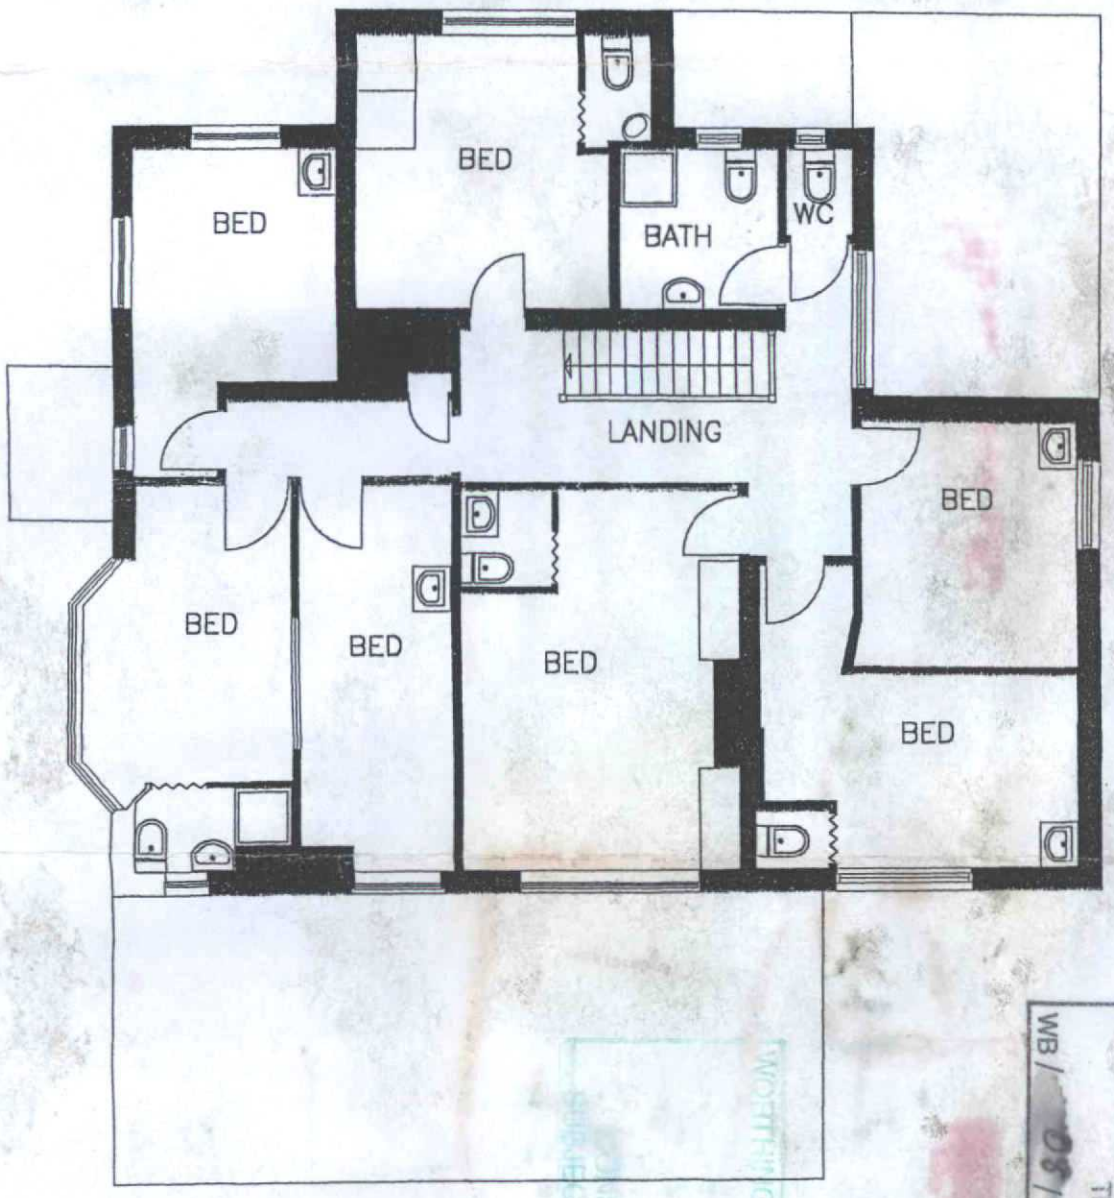

FIRST FLOOR

SCALE 1:100

PROPOSED PLAN

BOROUGH OF WORTHING
DEPOSITED 5.2.09
TP REF No.
WB/08/1188/FUL
WORTHING BOROUGH COUNCIL
PLANNING DEPARTMENT
APPROVED SUBJECT TO CONDITIONS

PROJECT

Proposed minor alterations and change of use from Residential Accommodation (Rest Home) to Student Accommodation at 98 Broadwater Road, Worthing for Northbrook College, Worthing

Scales 1:50, 1:100 1:500, 1:1250	Revisions FEB 09 'A' Notes added
Date Nov 2008	
Drawn srb	Drawing No 98BwR/08 A