
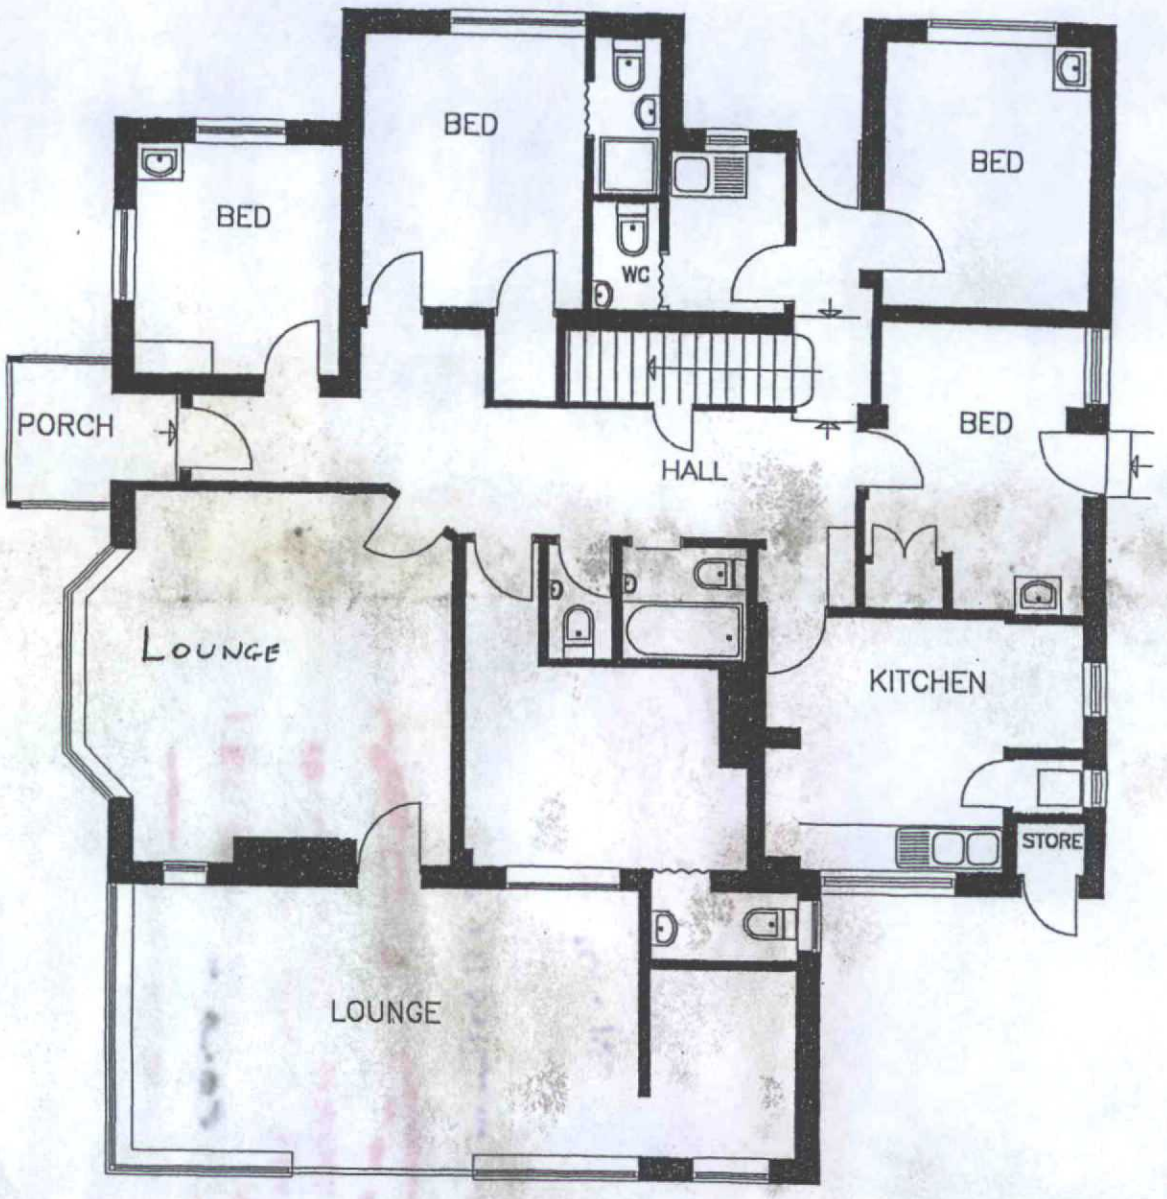


GROUND FLOOR

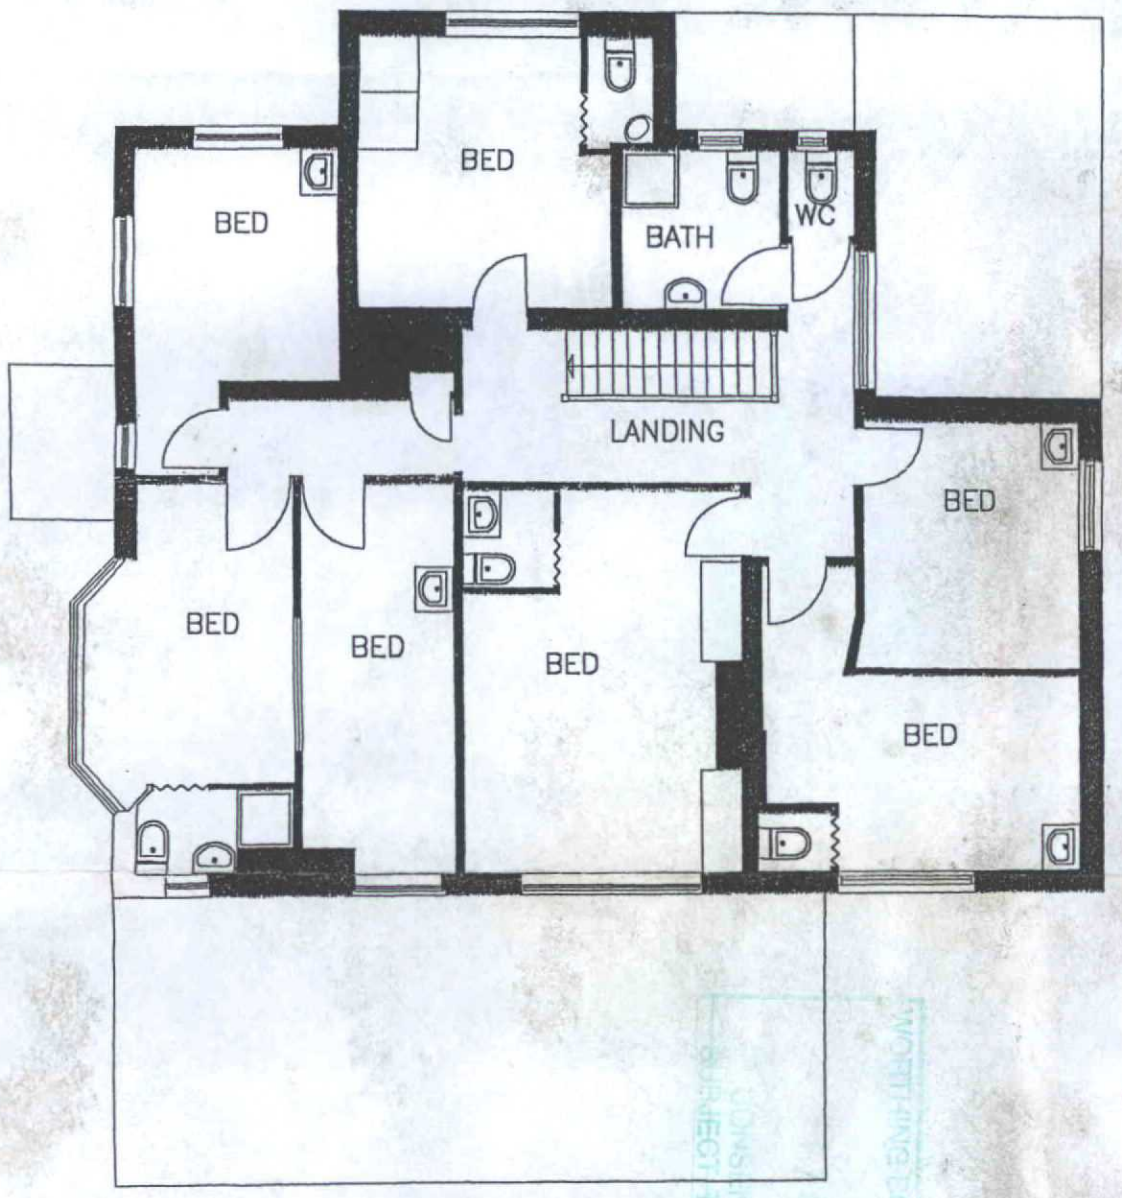

FIRST FLOOR

SCALE 1:100

EXISTING PLAN

BOROUGH OF WORTHING
DEPOSITED 5.2.09
TP REF No.
WB/ 08 / 1168/FUL

WORTHING BOROUGH COUNCIL
PLANNING GRANTED
SUBJECT TO CONDITIONS

T.P. OFFICE COPY

PROJECT
Proposed minor alterations and change of use from Residential Accommodation (Rest Home) to Student Accommodation at 98 Broadwater Road, Worthing for Northbrook College, Worthing

Scales 1:50, 1:100 1:500, 1:1250	Revisions
Date Nov 2008	
Drawn srb	Drawing No 98BwR/08 03