Project/Task No. 16626/02 Scale: 1:20 ORIGINAL DRAWING SIZE A1

1. GENERAL

(i) This drawing is not to be scaled, work to figured dimensions only, confirmed on site.

(ii) This drawing is to be read in conjunction with all relevant architectural drawings, detailed specifications where applicable and all associated drawings in this series.

(iii) Any discrepancy on this drawing is to be reported immediately to the partnership for clarification.

(iv) The contractor is responsible for all temporary works and for the stability of the works in progress.

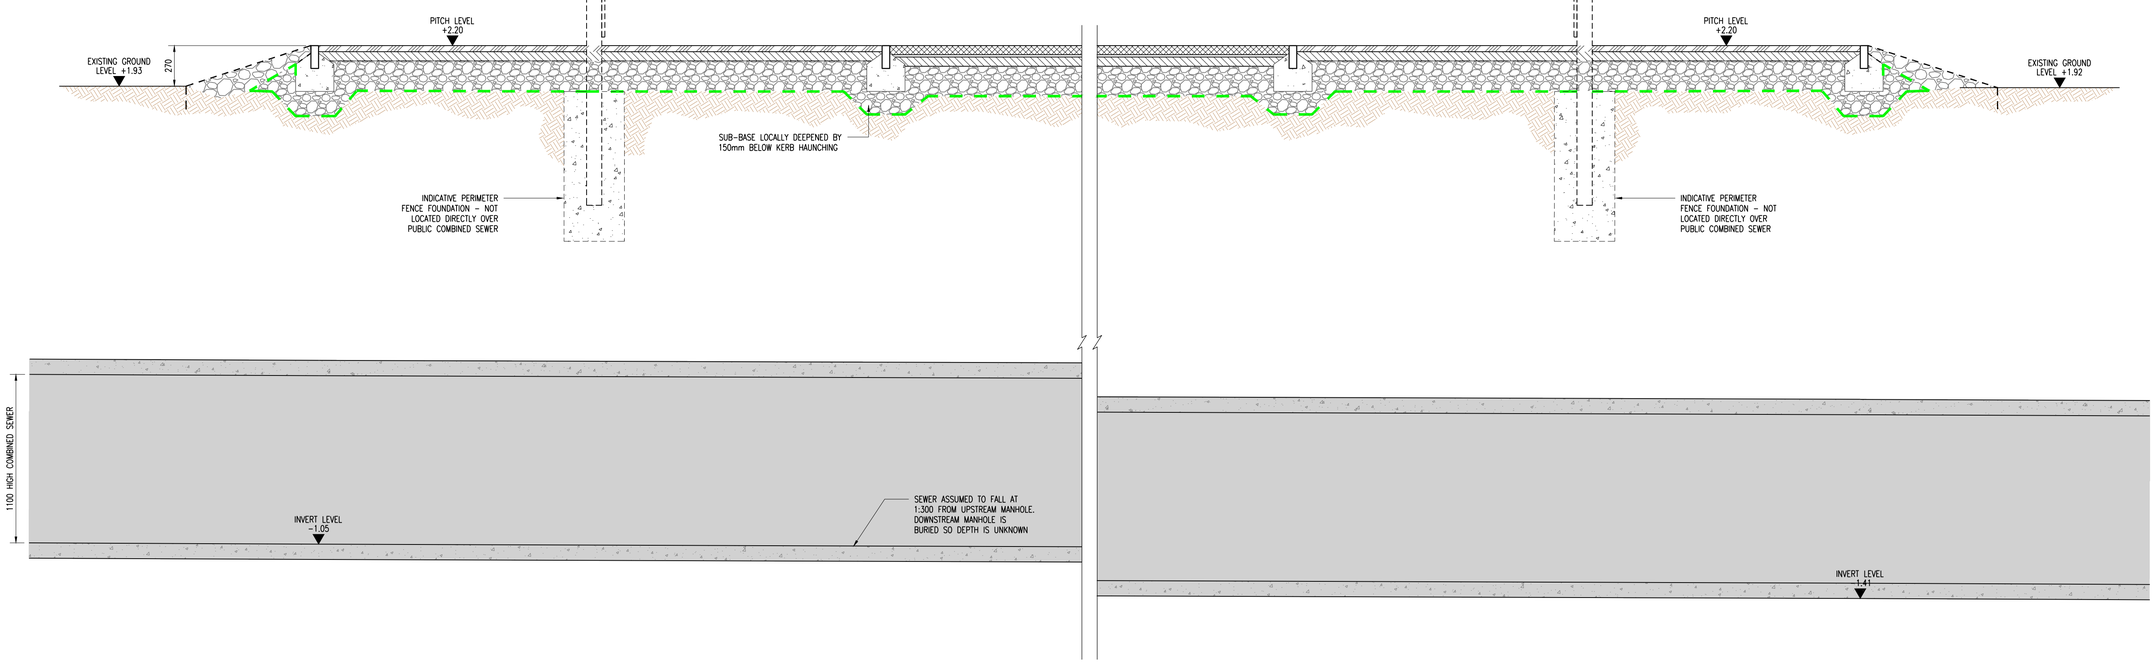

ILLUSTRATIVE SECTION THROUGH PUBLIC COMBINED SEWER

SCALE 1:20

1:20
0 0.2m 0.4m 0.6m 0.8m 0.1m

Description	By	Aprvd.	Date	Rev.
PATH WIDTHS BY ARCHITECT	TRB	AK	23.11.23	P02
FIRST ISSUE	TRB	AK	03.11.23	P01

PRELIMINARY DRAWING
NOT FOR CONSTRUCTION

Title
SECTION THROUGH COMBINED PUBLIC SEWER

Project
DAVISON GIRLS SCHOOL 3G PITCH

Client
DAVISON GIRLS SCHOOL

HOP
CONSULTING CIVIL AND STRUCTURAL ENGINEERS
HOP House, 41 Church Road
Hove, East Sussex BN3 2BE
www.hop.uk.com
ask@hop.uk.com
+44 (0)1273 223900

Drawing No. 16626-HOP-ZZ-XX-DR-C-9011 Status S0 Rev. P02

© Copyright

1:20 0 0.2m 0.4m 0.6m 0.8m 1m
1:50 0 0.5m 1m 1.5m 2m 2.5m
1:100 0 1m 2m 3m 4m 5m

P:\PROJECTS\16626 Davison High School Worthing\Drawings\HOP\16626-HOP-ZZ-XX-DR-C-9011 Tom Butler