32 Alexandra Road

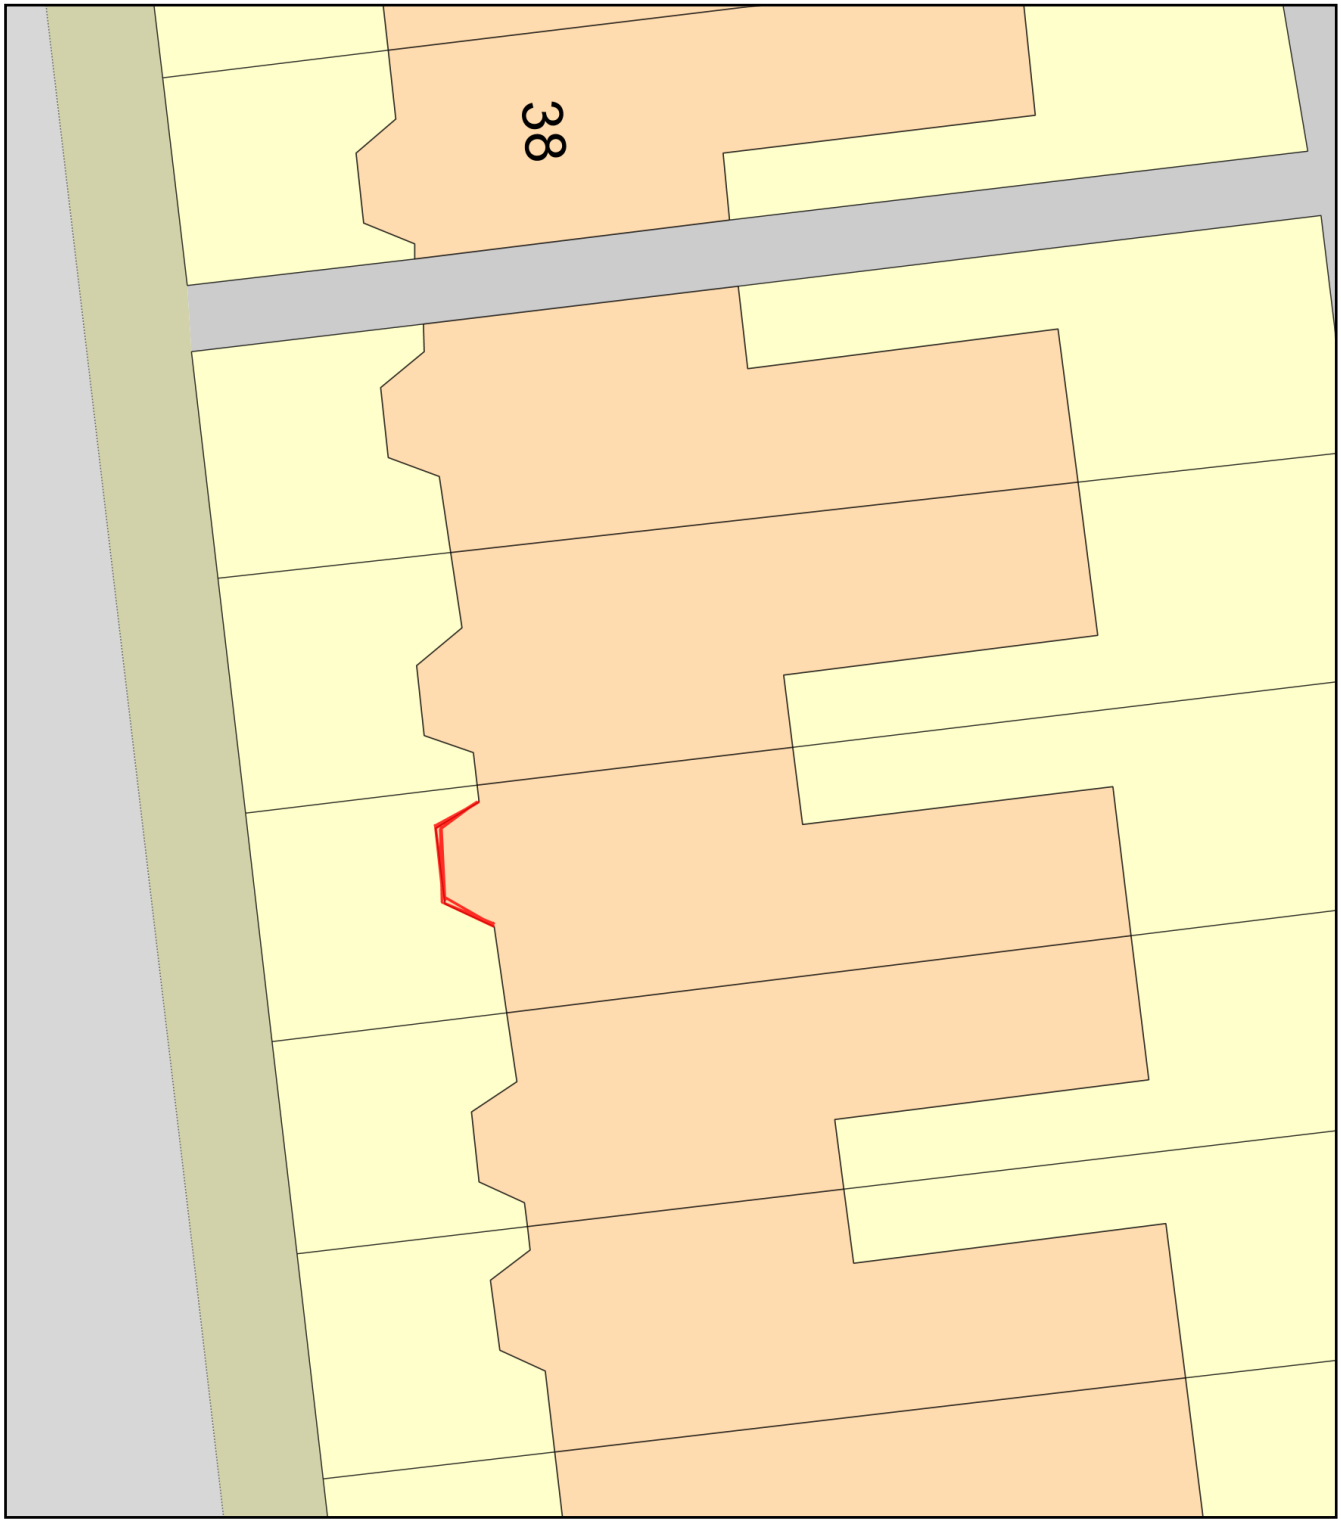

0 10
Metres

N

ReQuestaPlan

Plan Produced for: Conall Gleeson

Date Produced: 25 Jun 2025

Plan Reference Number: TQRQM25176165538464

Scale: 1:200 @ A4

© Crown copyright and database rights 2025 OS 100042766