

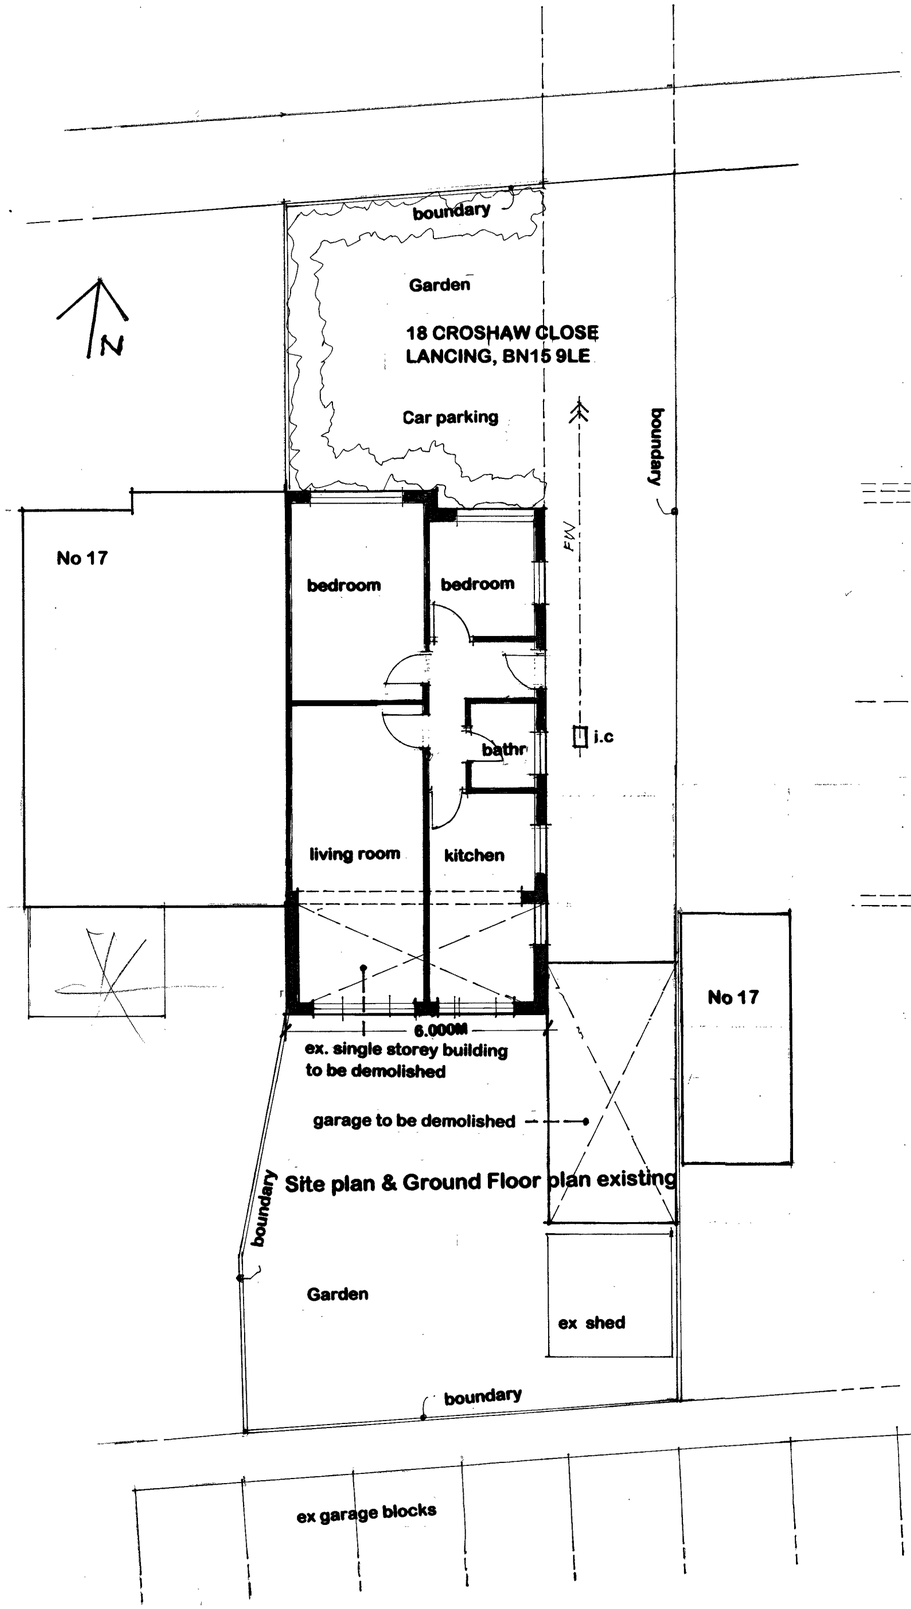



Site plan & Ground Floor plan existing

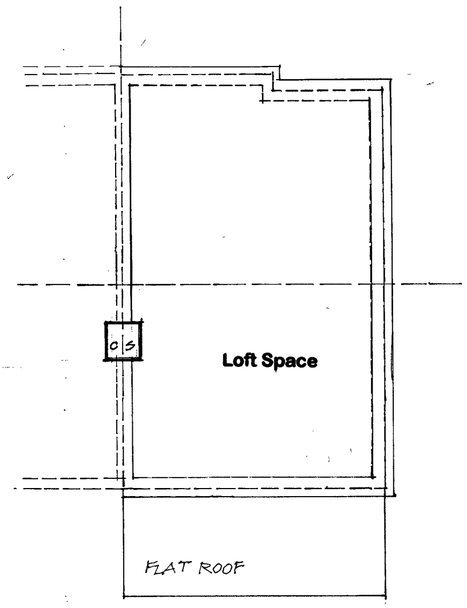

Loft plan existing

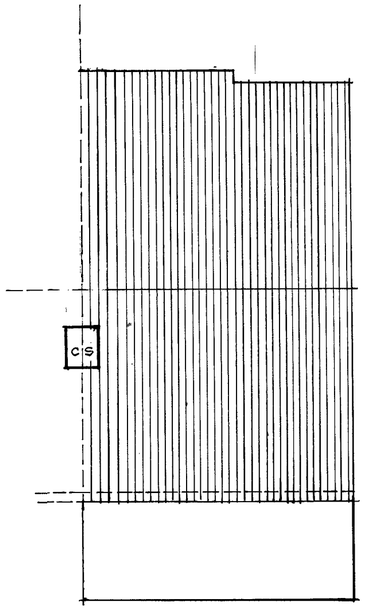

Roof plan existing

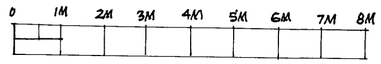

NOTES:
All dimensions must be checked on site and not scaled from this drawing.

A		
	Date	Revisions

©copyright

Geoffrey G Fry + Associates
Chartered Architect
63 Langbury Lane
Ferring
Worthing
BN12 6QA

Client
MRS JULIE TRIM

Job Title
PROPOSED SINGLE STOREY REAR AND SIDE EXTENSION : LOFT CONVERION AND EXTENSION.

18 CROSHAW CLOSE,
LANCING, BN15 9LE

Drawing Title
Site plan & Ground floor plan existing

Scale SCALE : 1-100

Date APRIL 2021

Drawn by

Drg No. 3050 - 001

Rev. A

A PRODUCT OF THE UNO RANGE-ARCHITECT CAT. No 7312

420 x 594mm A2