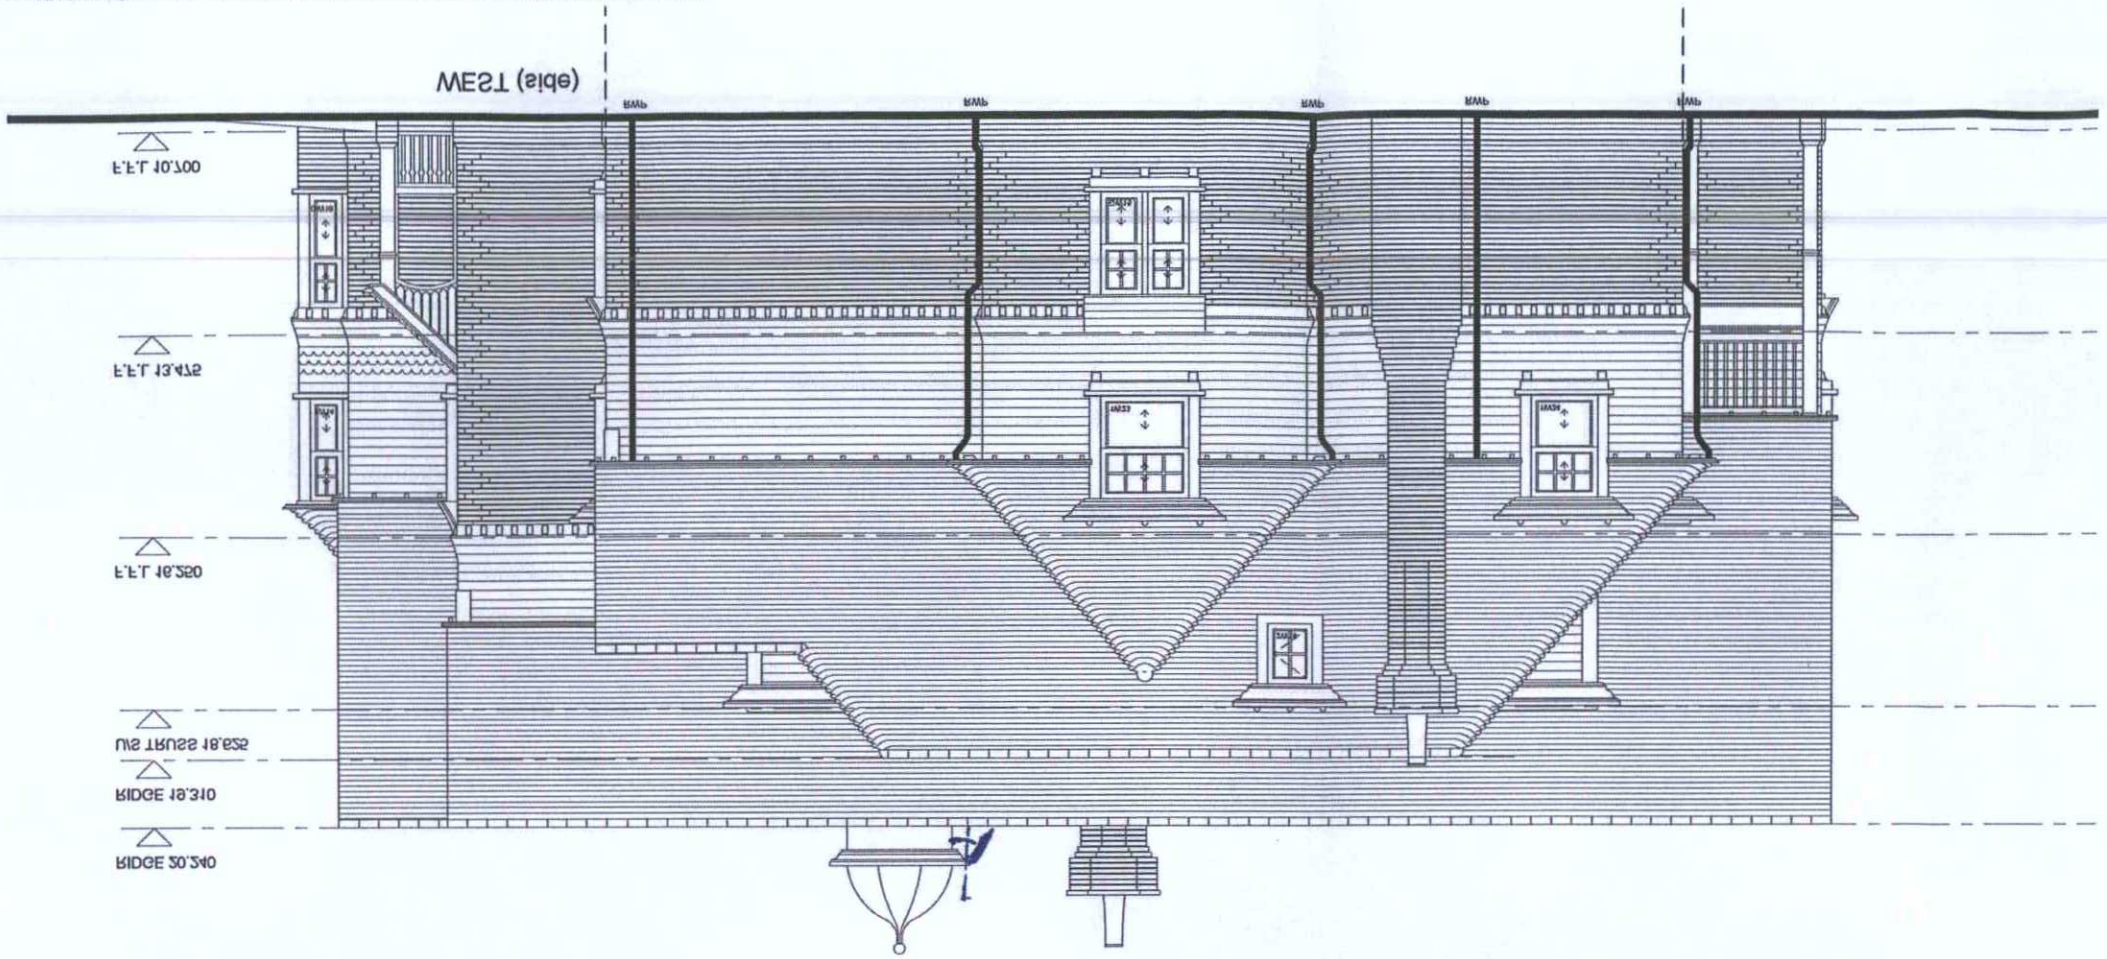

COMBINED AERIAL FACILITIES

PLAN	~~AMBIA~~ \ MB/PD/1022/AMT
DATE	25 NOV 2014
VALID	

ADUR & WORTHING
PLANNING SERVICES

Drawn	Checked	Date
Tgh	cp	04.09.13
Scale		
1:50 @ A1 \ 1:100 @ A3		
Drawing Title		
Plots 1 - 10 -		
Elevations - Sheet 1		
Job Title		
Parkfield Road, Worthing		
Client's Name		
Roffey Homes Limited		

ECE Architecture
www.ecearchitecture.com

Rev	Date	Revision Details	Dr	Ch
P1	04.09.13	Preliminary Issue	tgh	cp

PRELIMINARY

CDM 2007 Health & Safety Information
This information relates only to 'Significant Hazards', identified on this drawing and is to be read in conjunction with the Designer's Risk Assessment Register.