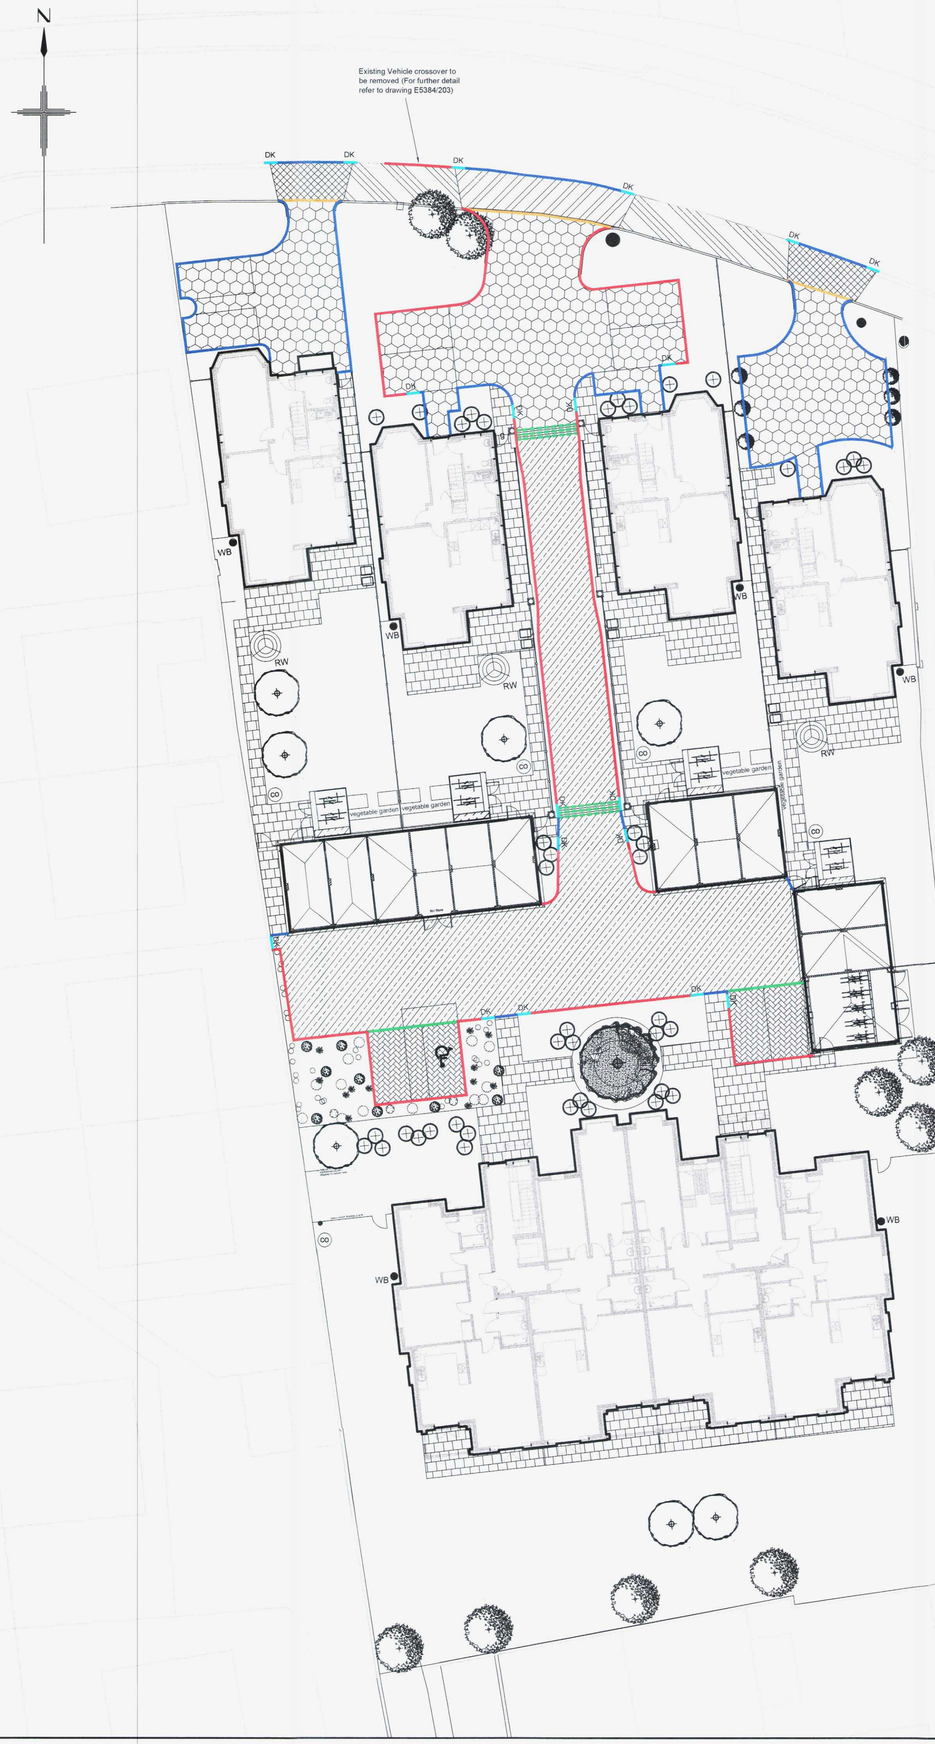

NOTES:

THIS DRAWING IS TO BE READ IN CONJUNCTION WITH ALL OTHER SWP DRAWINGS, AND WITH ALL RELEVANT ARCHITECTS AND ENGINEER'S DRAWINGS AND SPECIFICATION AND ANY DISCREPANCIES FOUND ARE TO BE REPORTED IMMEDIATELY TO THE ENGINEER.

NO DIMENSIONS ARE TO BE SCALED FROM THIS DRAWING. UNLESS NOTED OTHERWISE ALL DIMENSIONS ARE IN MILLIMETERS AND ALL LEVELS ARE IN METRES FROM THE SITE DATUM.

ALL DIMENSIONS TO BE CHECKED ON SITE. ALL DETAILS AND DIMENSIONS RELATING TO SUB-CONTRACTORS WORK MUST BE CHECKED AND AGREED BETWEEN THE SUB-CONTRACTOR OR SUPPLIER AND THE GENERAL CONTRACTOR.

THE ELECTRONIC INFORMATION FROM THIS DRAWING CAN NOT BE GUARANTEED AS DIMENSIONALLY DRAWN EXACT. FIGURED DIMENSIONS MUST BE USED FOR SETTING OUT AND DETAILING. SWP LOGOS AND COMPANY INFORMATION MUST BE REMOVED FROM COPIES IF INFORMATION IS RE-USED.

THE MAIN CONTRACTOR IS RESPONSIBLE FOR THE DESIGN OF ALL TEMPORARY WORKS, AND IS ALSO RESPONSIBLE FOR THE SAFE MAINTENANCE AND STABILITY OF EXISTING BUILDINGS AT ALL TIMES.

THE MAIN CONTRACTOR IS RESPONSIBLE FOR ALL OCCURRENCES OF GROUND WATER DURING THE CONSTRUCTION PERIOD.

ANY INFORMATION GIVEN REGARDING EXISTING UNDERGROUND SERVICES IS GIVEN IN GOOD FAITH AFTER CONSULTATION WITH THE RELEVANT AUTHORITY, HOWEVER ACCURACY IS NOT CERTAIN. THE MAIN CONTRACTOR IS RESPONSIBLE FOR CHECKING ALL INFORMATION ON SITE PRIOR TO WORK COMMENCING AND TAKING DUE CARE AND ATTENTION WHILST UNDERTAKING THE WORKS.

THE CONTRACTOR MUST COMPLY WITH ALL CURRENT LEGISLATION RELATING TO HEALTH & SAFETY.

ALL PRODUCTS SPECIFIED SHALL BE INSTALLED IN STRICT ACCORDANCE WITH THE MANUFACTURERS RECOMMENDATIONS AND INSTRUCTIONS. IF THERE ARE DISCREPANCIES BETWEEN THAT INFORMATION AND THE DETAILS ON ANY SWP DRAWINGS, THE MANUFACTURERS INSTRUCTIONS MUST BE USED.

DRAWING LEGEND

CARRIAGEWAY SURFACE FINISHES	
	BITMAC CARPARK CONSTRUCTION
	POROUS BLOCK PAVING CONSTRUCTION
	BLOCK PAVING CONSTRUCTION
FOOTWAY SURFACE FINISHES	
	PRIVATE HOUSE PATH & PATIO CONSTRUCTION
	LIGHT VEHICLE CROSSOVER CONSTRUCTION (Refer to drawing E5384/203 for further detail)
	HEAVY VEHICLE CROSSOVER CONSTRUCTION (Refer to drawing E5384/203 for further detail)
	ASPHALT FOOTWAY CONSTRUCTION (Refer to drawing E5384/203 for further detail)
KERBING	
	PRECAST CONCRETE KERB - HB2
	PRECAST CONCRETE BULL NOSE KERB - BN
	PRECAST CONCRETE CHANNEL - CS2
	PRECAST CONCRETE EDGING - EF
DK	PRECAST CONCRETE DROPPED KERB
	GRANITE RUMBLE STRIP

ADUR & WORTHING PLANNING SERVICES
PLAN AWDM/0955/14
DATE VALID 25 NOV 2014

COLOURED DRAWING
REQUEST A COLOURED COPY IF THIS STAMP IS NOT RED

REV.	DATE	DESCRIPTION
-	-	-

CLIENT: ROFFEY HOMES

ARCHITECT: ECE ARCHITECTURE

JOB TITLE: PARKFIELD ROAD, WORTHING

DRAWING TITLE: SURFACE FINISHES

SCALE AT A1	DATE	DRAWN
1:200	NOV 14	LG
	ENG. LF	CHECKED LF

STEPHEN WILSON PARTNERSHIP LTD.
CONSULTING STRUCTURAL & CIVIL ENGINEERS
99, South Street, Eastbourne, Sussex, BN21 4LU
Telephone: 01323 412020. Facsimile: 01323 432129
E.Mail: info@swpeast.co.uk

JOB No.	DRAWING No.	REV.
E5384	221	-