CDM 2007 Health & Safety Information

This information relates only to 'Significant Hazards' identified on this drawing and is to be read in conjunction with the Designer's Risk Assessment Register.

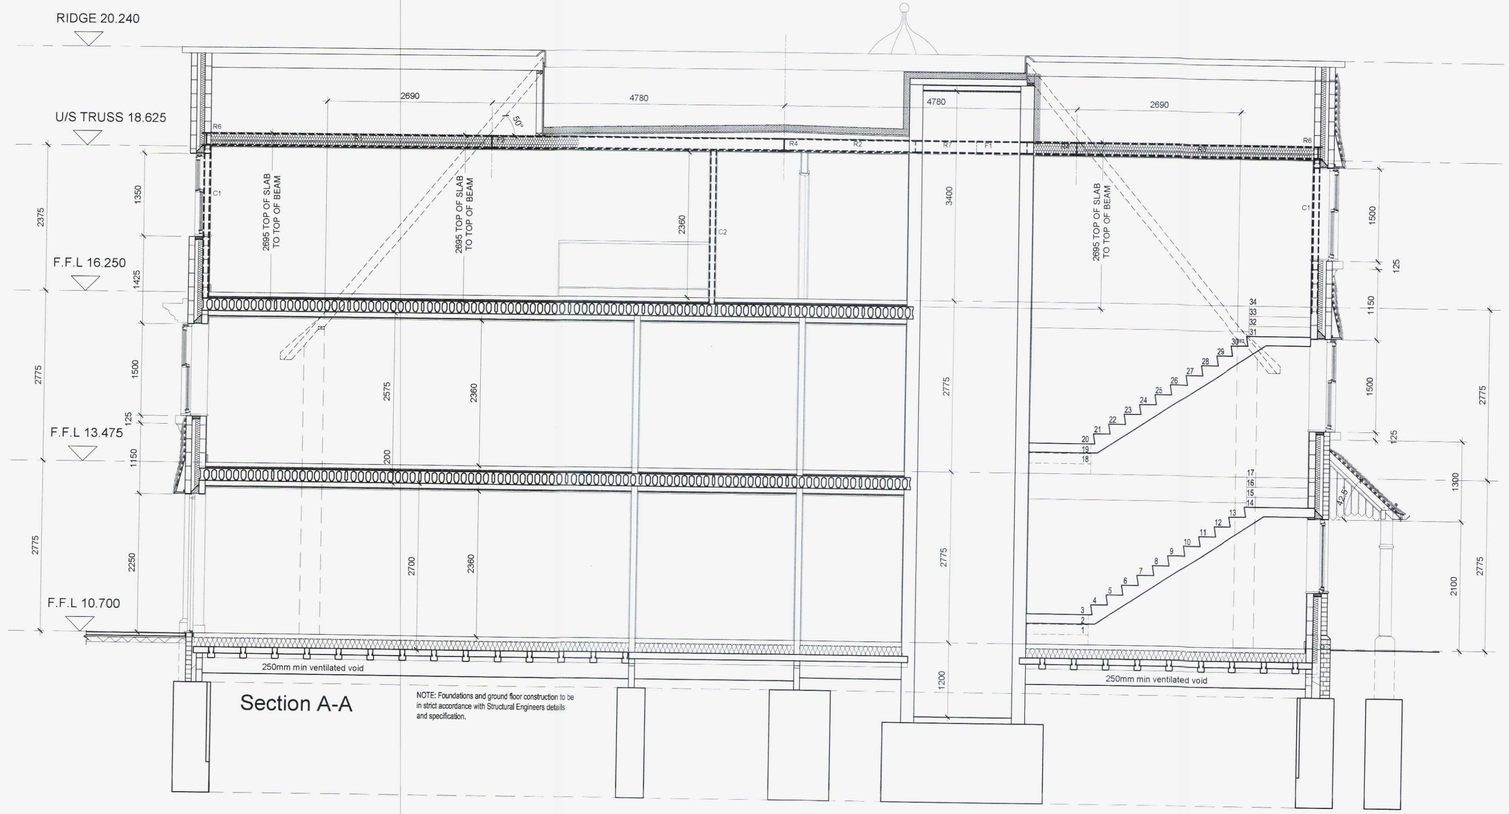

Section A-A

NOTE: Foundations and ground floor construction to be in strict accordance with Structural Engineers details and specification.

Section B-B

NOTE: Foundations and ground floor construction to be in strict accordance with Structural Engineers details and specification.

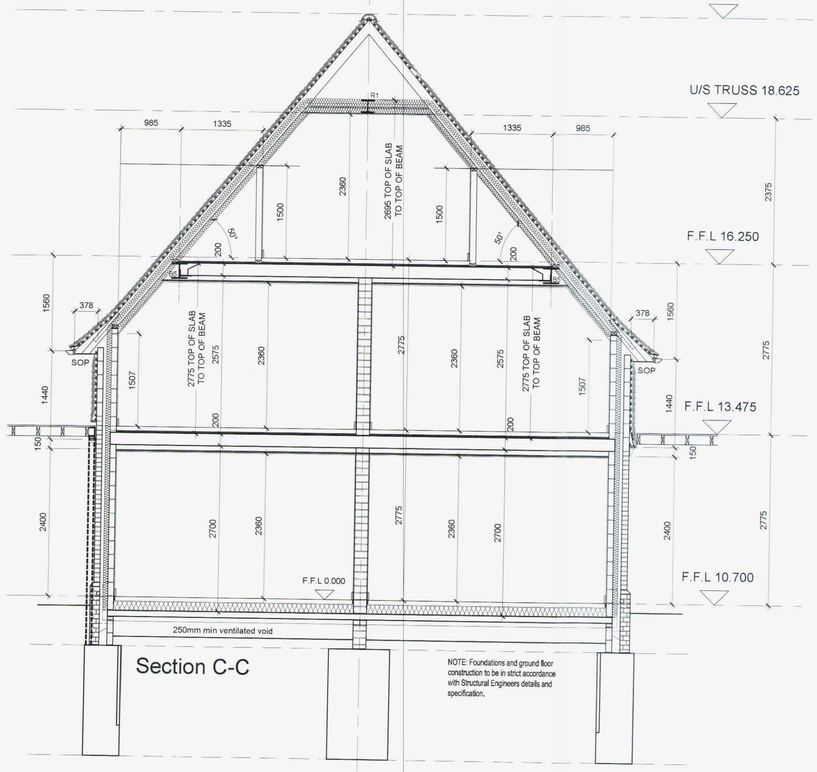

Section C-C

NOTE: Foundations and ground floor construction to be in strict accordance with Structural Engineers details and specification.

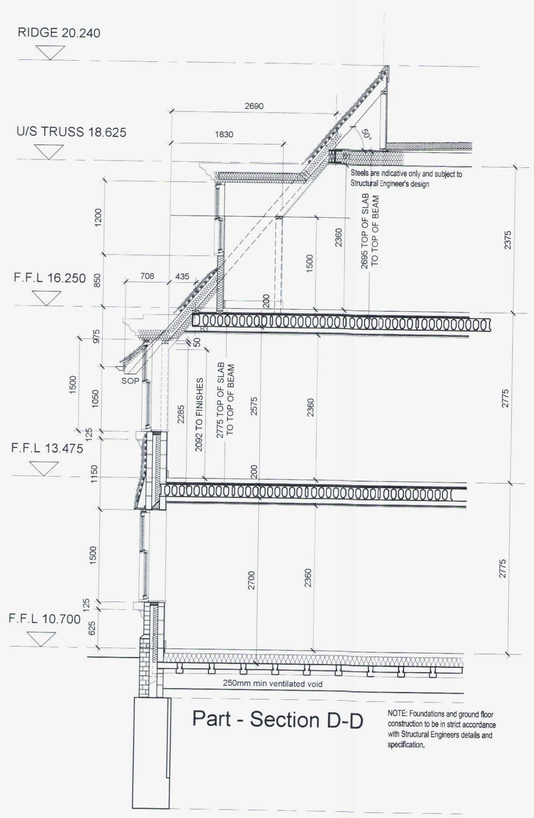

Part - Section D-D

NOTE: Foundations and ground floor construction to be in strict accordance with Structural Engineers details and specification.

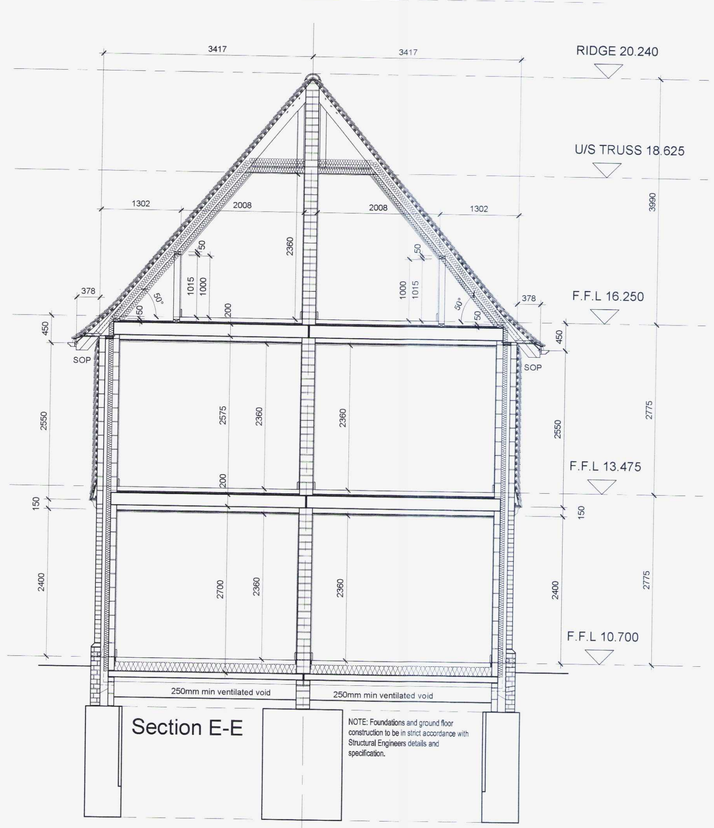

Section E-E

NOTE: Foundations and ground floor construction to be in strict accordance with Structural Engineers details and specification.

© ECE Architecture Limited. No dimensions to be scaled from drawing except for the puposes of Planning Applications. The contractor should check all dimensions on site. It is the contractors responsibility to ensure compliance with Building Regulations.

ADUR & WORTHING PLANNING SERVICES
PLAN AWDM/09/1035/FUL
DATE VALID 25 NOV 2014

Rev	Date	Revision Details	Dr	Ch
C2	14.08.14	Cupolas relocated on Section A	cb	cb
C1	18.06.14	Construction Issue	sw	cb
A1	05.03.14	Building Control Submission	emc	cb
P1	04.09.13	Preliminary Issue	rgh	cb

ECE Architecture
London: Unit 1 West Coate House 3 Coate Street London E2 9AG
T 020 7729 5505 E london@ecearchitecture.com
Sussex: Brooklyn Chambers 11 Goring Road Worthing West Sussex BN12 4AP
T 01903 248777 E sussex@ecearchitecture.com
www.ecearchitecture.com

Client's Name
Roffey Homes Limited

Job Title
Parkfield Road, Worthing

Drawing Title
Plots 1 - 10 -
Sections - Sheet 1

Scale
1:50 @ A1 / 1:100 @ A3
metres 1 2 3 4 5

Drawn	Checked	Date
rgh	cb	04.09.13

Job No	Drawing No	Rev
5945	L(05)100	C2

Status
CONSTRUCTION

CAD Plot date: 14/08/2014 - 08:04:30
5945-wd-plans_flats.dwg