
ADUR & WORTHING
PLANNING SERVICES

PLAN	AWDM/ 1701/14
DATE VALID	- 4 DEC 2014

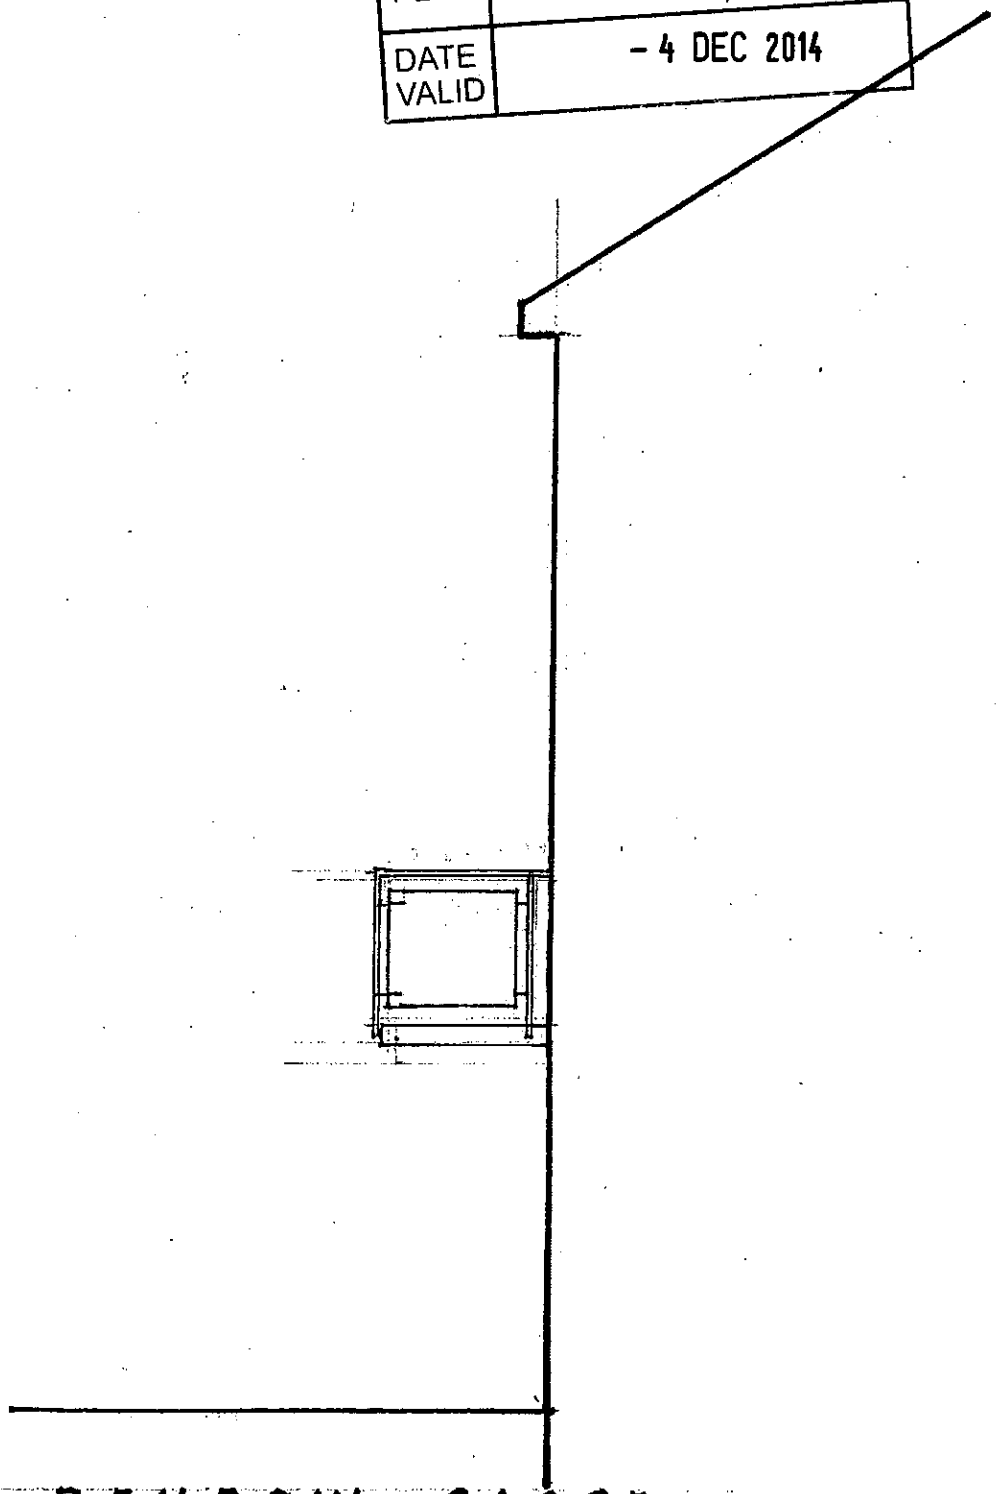

BENBOW CLOSE

New Balcony Railing.
North & South Flank Elevation.
Scale 1:50

To be read in conjuction with Drwg. 11666