


DO NOT SCALE FROM THIS DRAWING

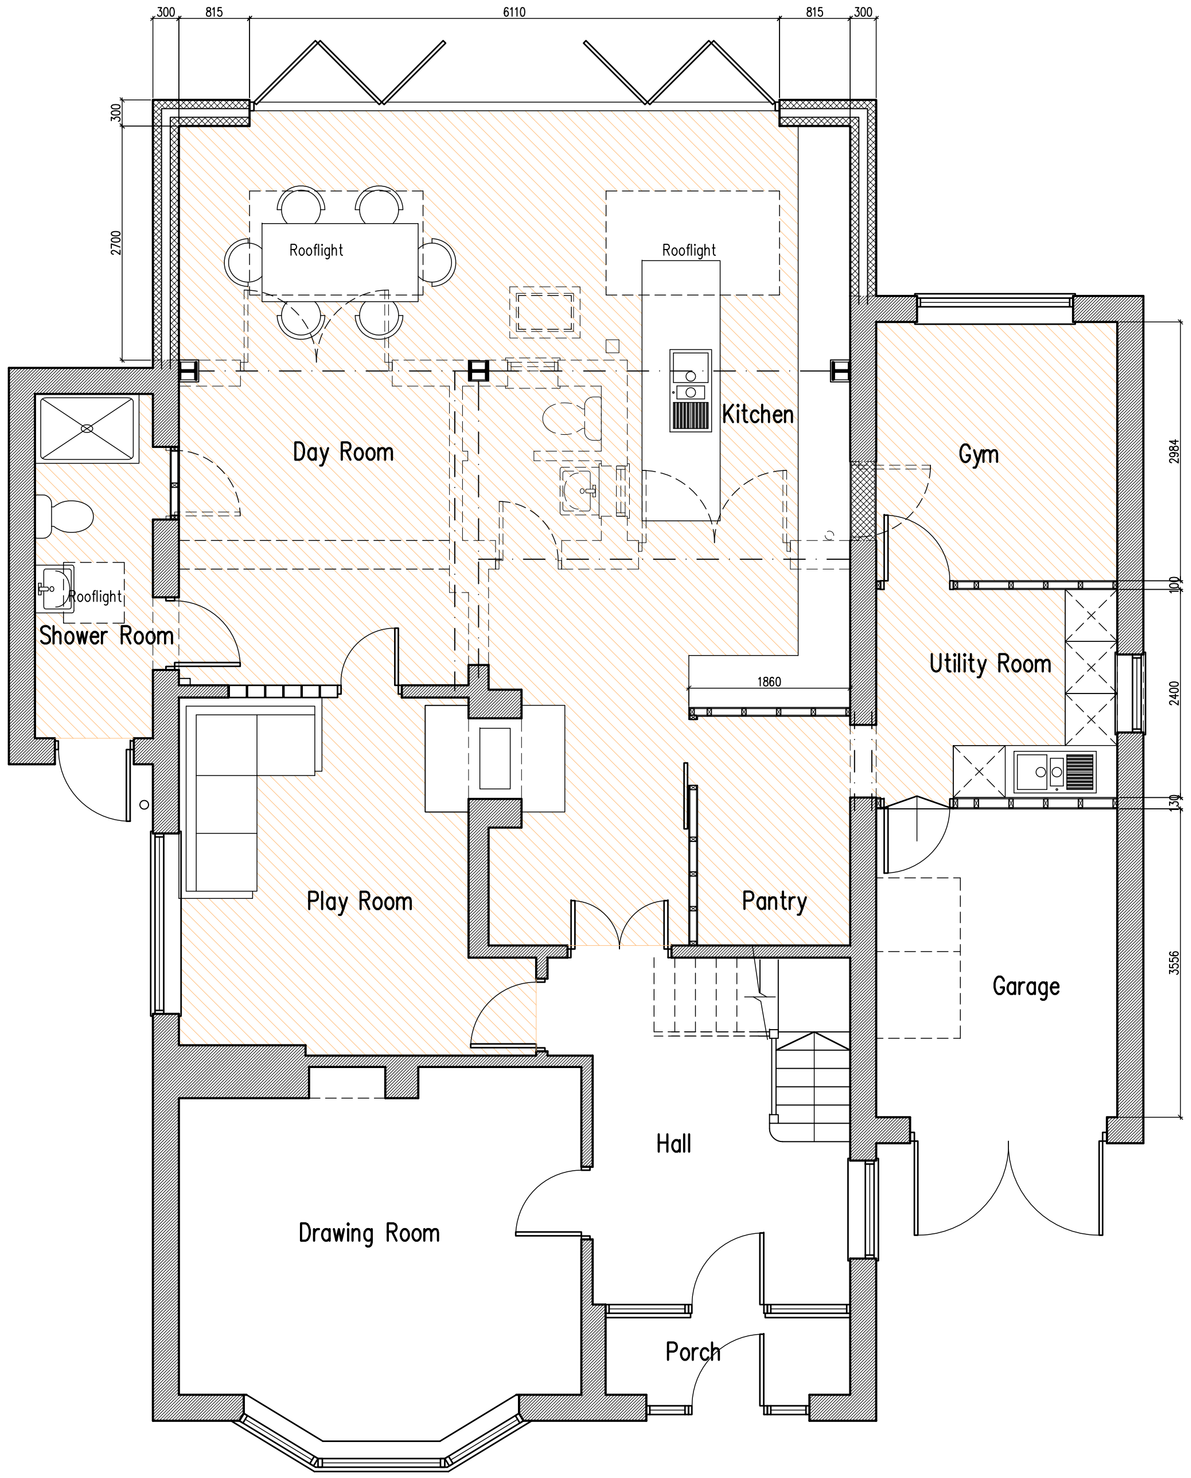


Proposed Ground Floor Plan

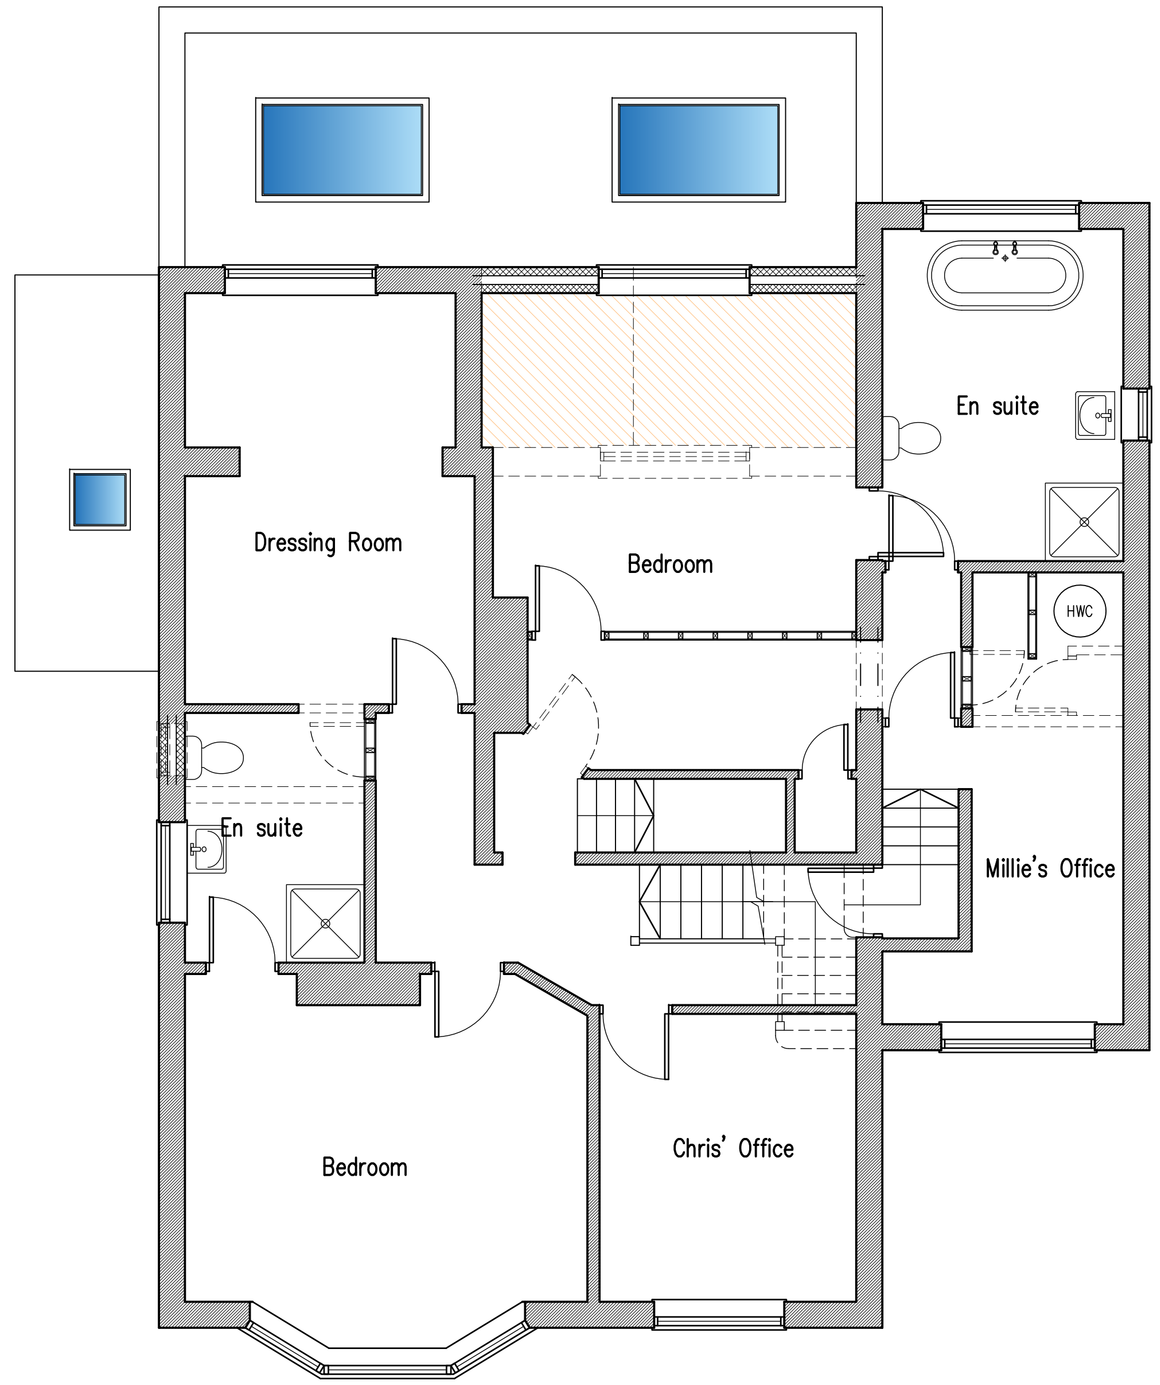


Proposed First Floor Plan

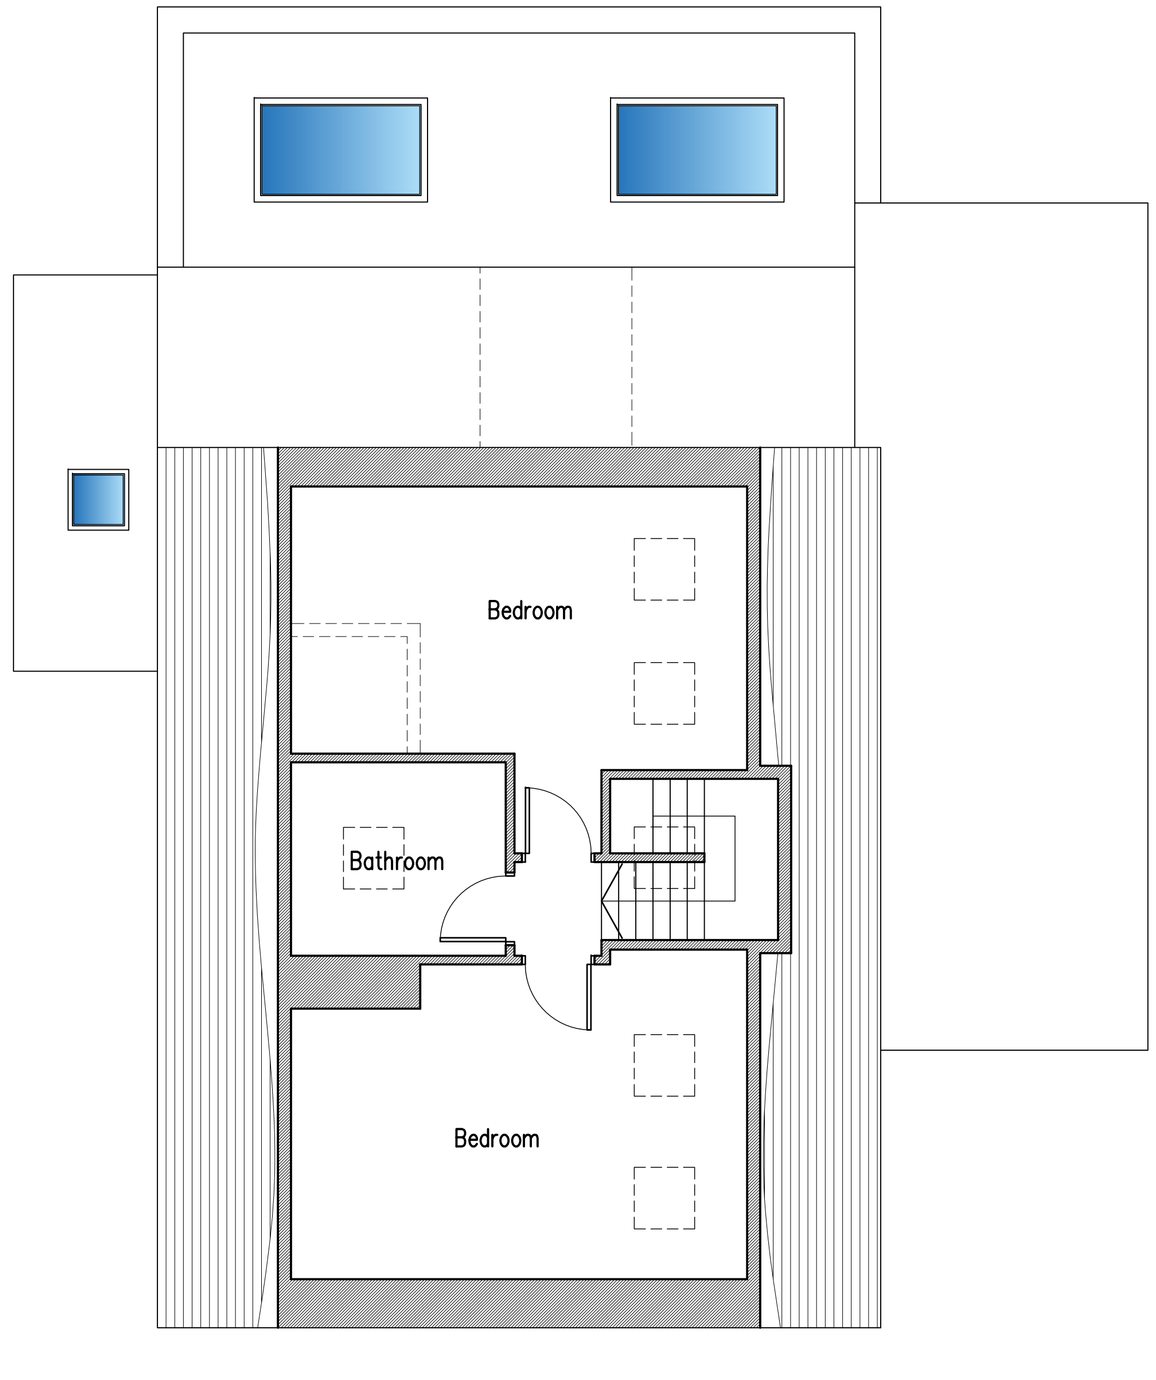

Proposed Second Floor Plan

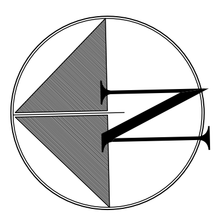

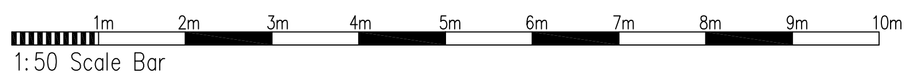

Proposed Extensions & Internal Alterations at: 14 Windlesham Gardens, Shoreham-By-Sea, West Sussex

rja Planning & Building Consultants Ltd.
1st Floor
10 High Street
Shoreham-By-Sea
West Sussex BN43 5DA
t: 01273 467297 mob: 07971 375739
e: rex@rjapbc.co.uk web: www.rjapbc.co.uk

Chartered Institute of Architectural Technologists

PROJECT: 14 Windlesham Gardens, Shoreham-By-Sea BN43 5AD
DRAWING TITLE: Proposed Floor Plans
CLIENT: Mr & Mrs C. Bennett
DWG NO: 21819-01
REVISION:
SCALE: 1:50 @ A1
DATE: 03.01.21
DRAWN: rex