
DO NOT SCALE FROM THIS DRAWING

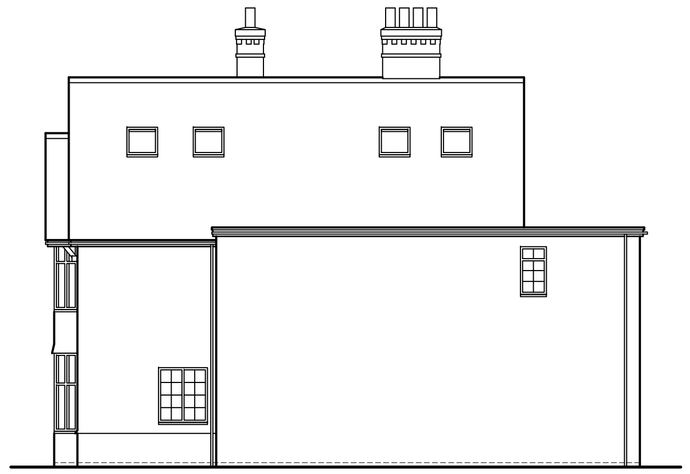


Existing West Elevation




Existing South Elevation




Existing East Elevation

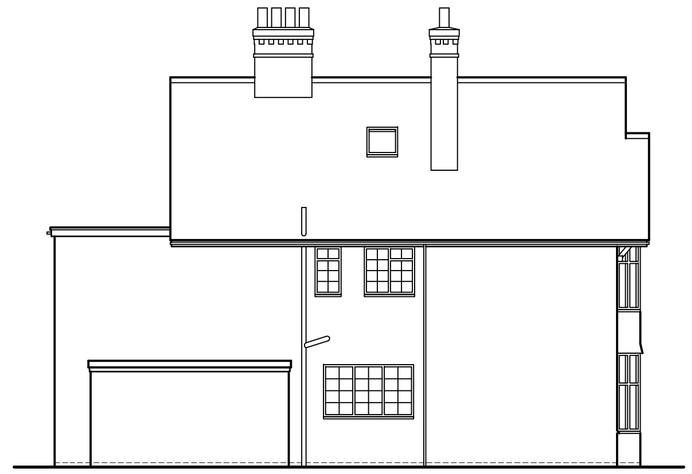


Existing North Elevation

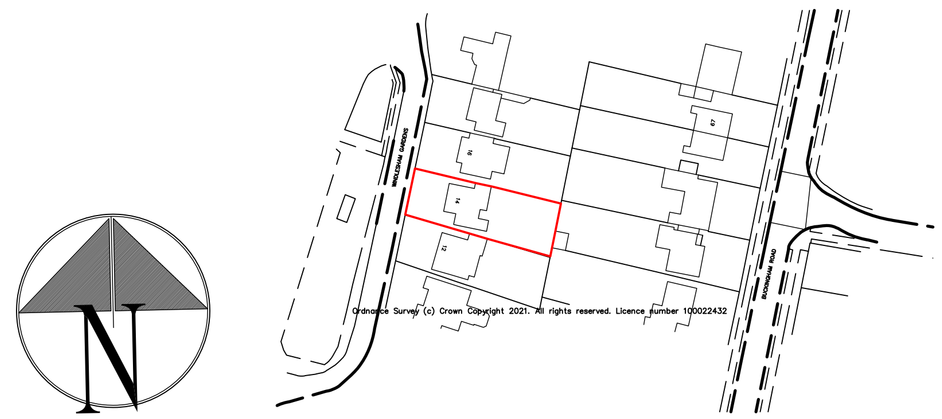


Location Plan 1:1250

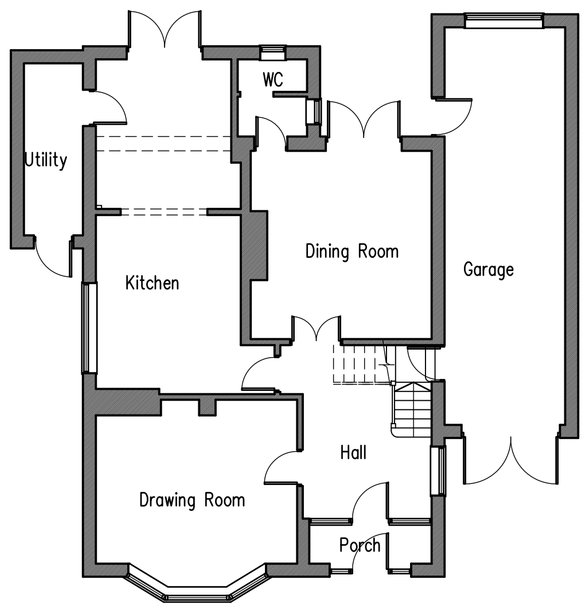


Proposed Ground Floor Plan

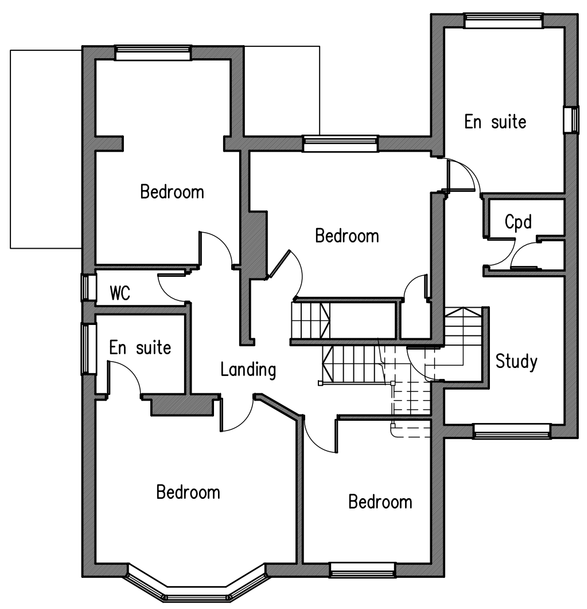


Existing First Floor Plan

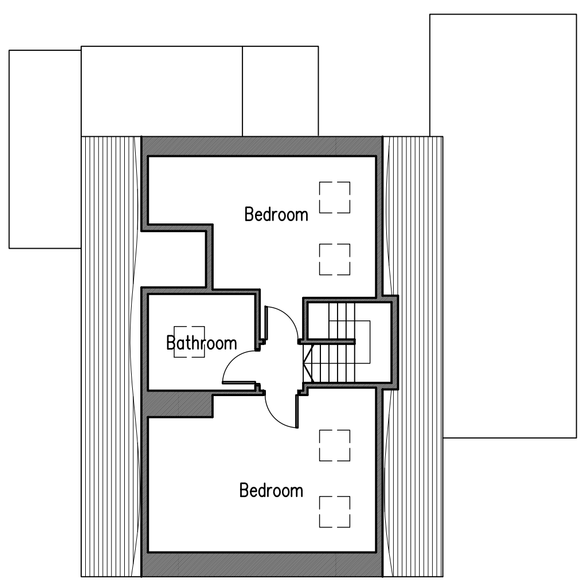

Existing Second Floor Plan

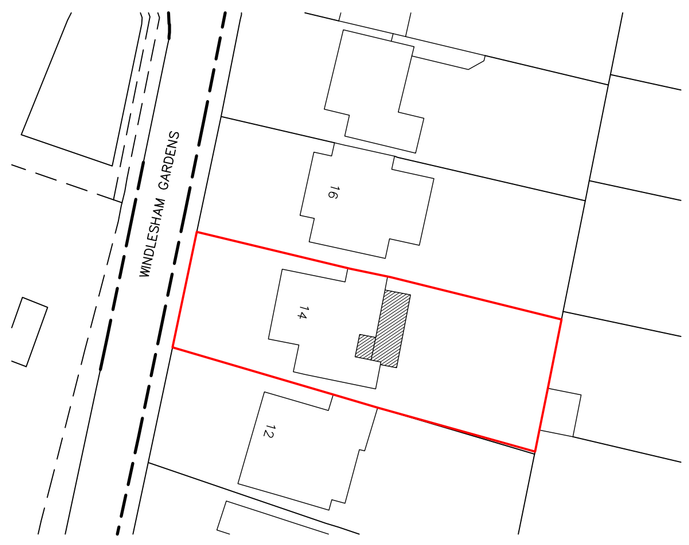

Block Plan 1:500

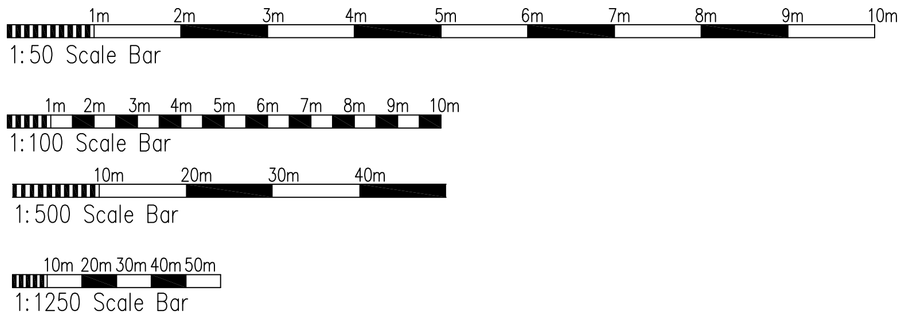

Proposed Extensions & Internal Alterations at: 14 Windlesham Gardens, Shoreham-By-Sea, West Sussex

rja Planning & Building Consultants Ltd.
1st Floor
10 High Street
Shoreham-By-Sea
West Sussex BN43 5DA
t: 01273 467297 mob: 07971 375739
e: rex@rjapbc.co.uk web: www.rjapbc.co.uk

Chartered Institute of Architectural Technologists

PROJECT: 14 Windlesham Gardens, Shoreham-By-Sea BN43 5AD

DRAWING TITLE: Existing Floor Plans & Elevations. Block & Location Plans

CLIENT: Mr & Mrs C. Bennett

DWG NO: 21819-03

REVISION:

SCALE: 1:100, 1:500, 1:1250 @ A1

DATE: 03.01.21

DRAWN: rex