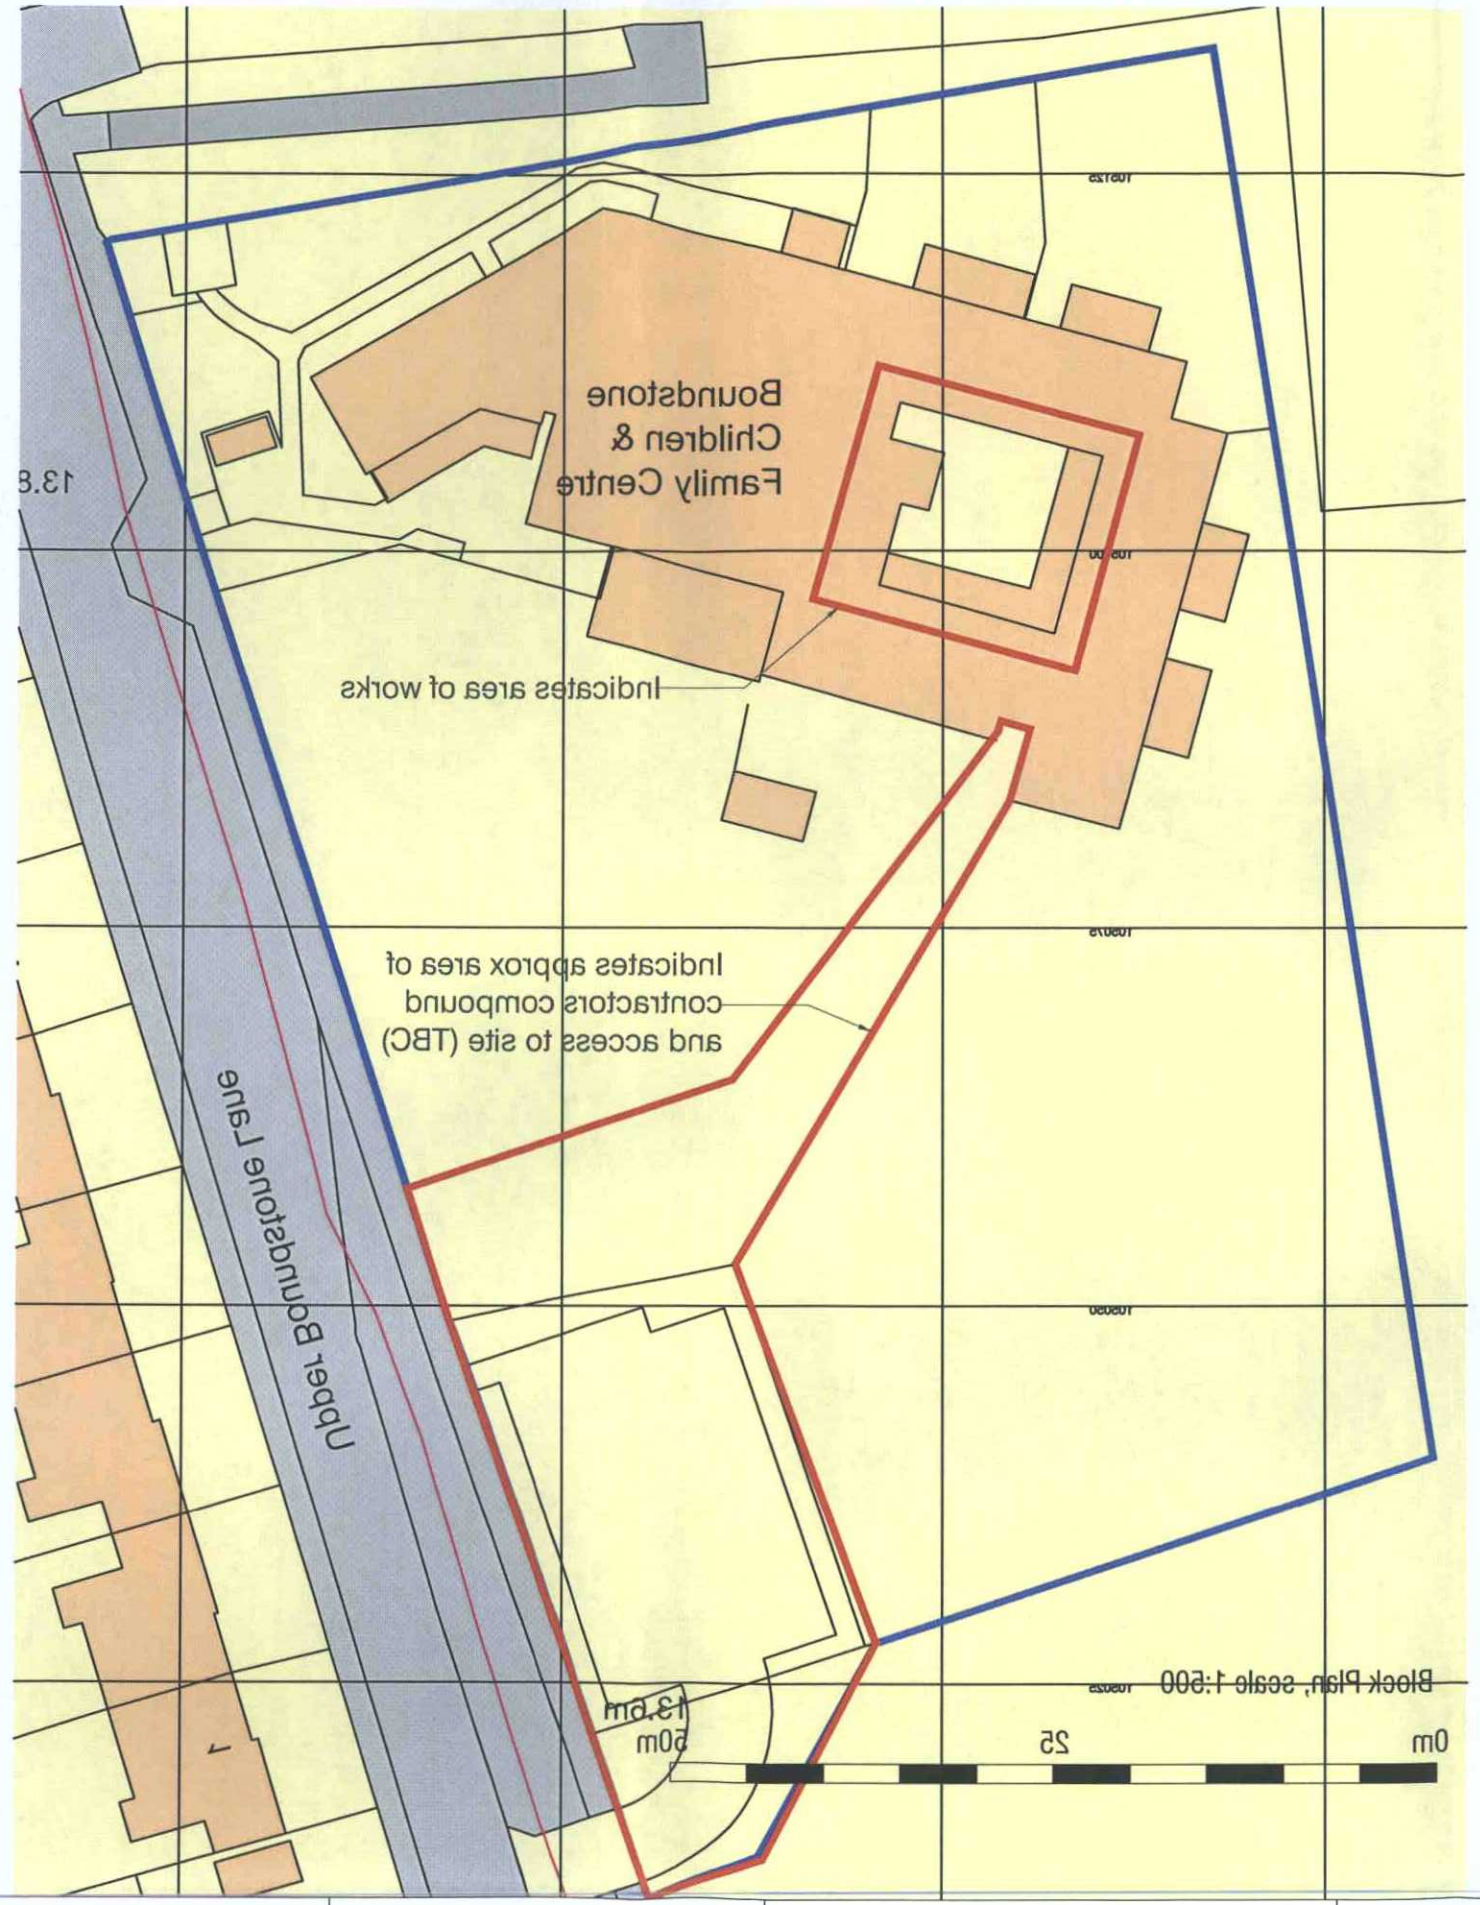

Block Plan, scale 1:500

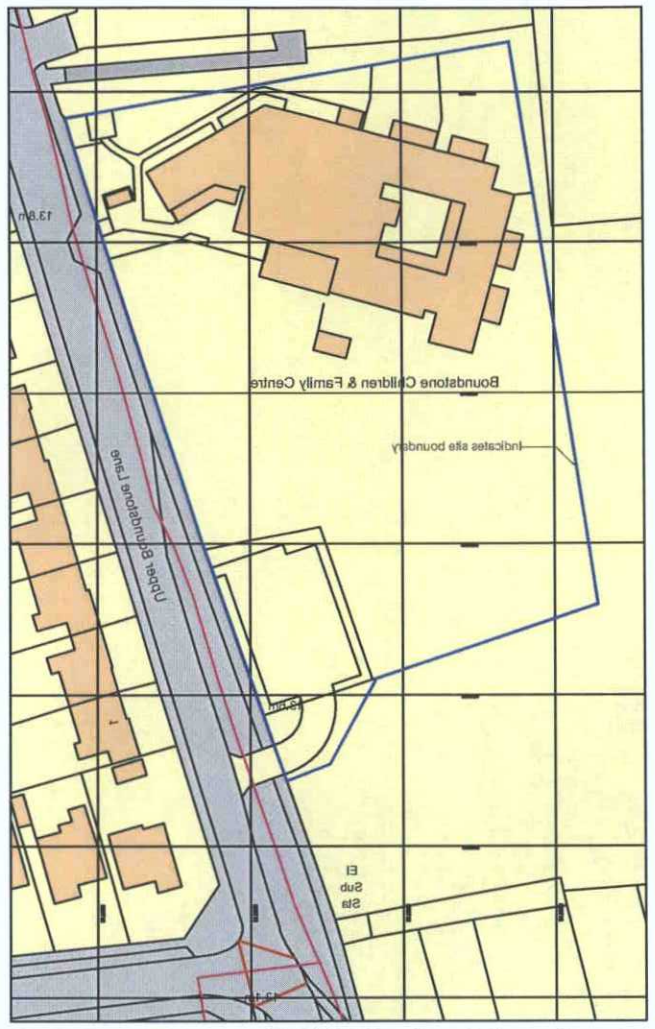

Ordnance Survey, (c) Crown Copyright 2014. All rights reserved. Licence number 100022432

OS Site Location Plan, scale 1:1250

0m 25 50 75 100m

N

ADUR & WORTHING PLANNING SERVICES	
PLAN	AWDM/0596/14
DATE VALID	- 8 MAY 2014

mohsin cooper ARCHITECTS

MOHSIN COOPER LIMITED, 7 HOVE MANOR PARADE, HOVE STREET, HOVE, EAST SUSSEX, BN3 2DF
www.mohsincooper.com

© COPYRIGHT EXISTS ON THE DESIGN AND INFORMATION SHOWN ON THIS DRAWING

THE CONTRACTOR MUST VERIFY ALL DIMENSIONS ON SITE BEFORE MAKING SHOP DRAWINGS OR COMMENCING WORK OF ANY KIND. NO DIMENSIONS TO BE SCALED FROM THIS DRAWING

1. THE BOUNDARIES SHOWN ARE BASED ON INFORMATION BY OTHERS. ALL BOUNDARIES TO BE VERIFIED ON SITE PRIOR TO COMMENCING CONSTRUCTION.
2. TOPOGRAPHICAL LEVELS TO BE CONFIRMED.
3. DESIGN & QUOTED AREAS ARE SUBJECT TO DESIGN DEVELOPMENT & STATUTORY CONSENTS.
4. ALL SURVEY INFORMATION SHOWN IS SUBJECT TO FURTHER SITE INVESTIGATION DURING DEMOLITION.

SCALE : 1:1250 & 1:500 @ A3
DRAWN : OTHERS / MC **DATE :** MAR 14
CHECKED : MC **DATE :** MAR 14
STATUS: PLANNING

PROJECT : BOUNDSTONE NURSERY C&FC
CLIENT : BOUNDSTONE NURSERY SCHOOL C&FC
DRAWING TITLE : SITE LOCATION & BLOCK PLANS

NUMBER: 0143-A100
REVISION: -