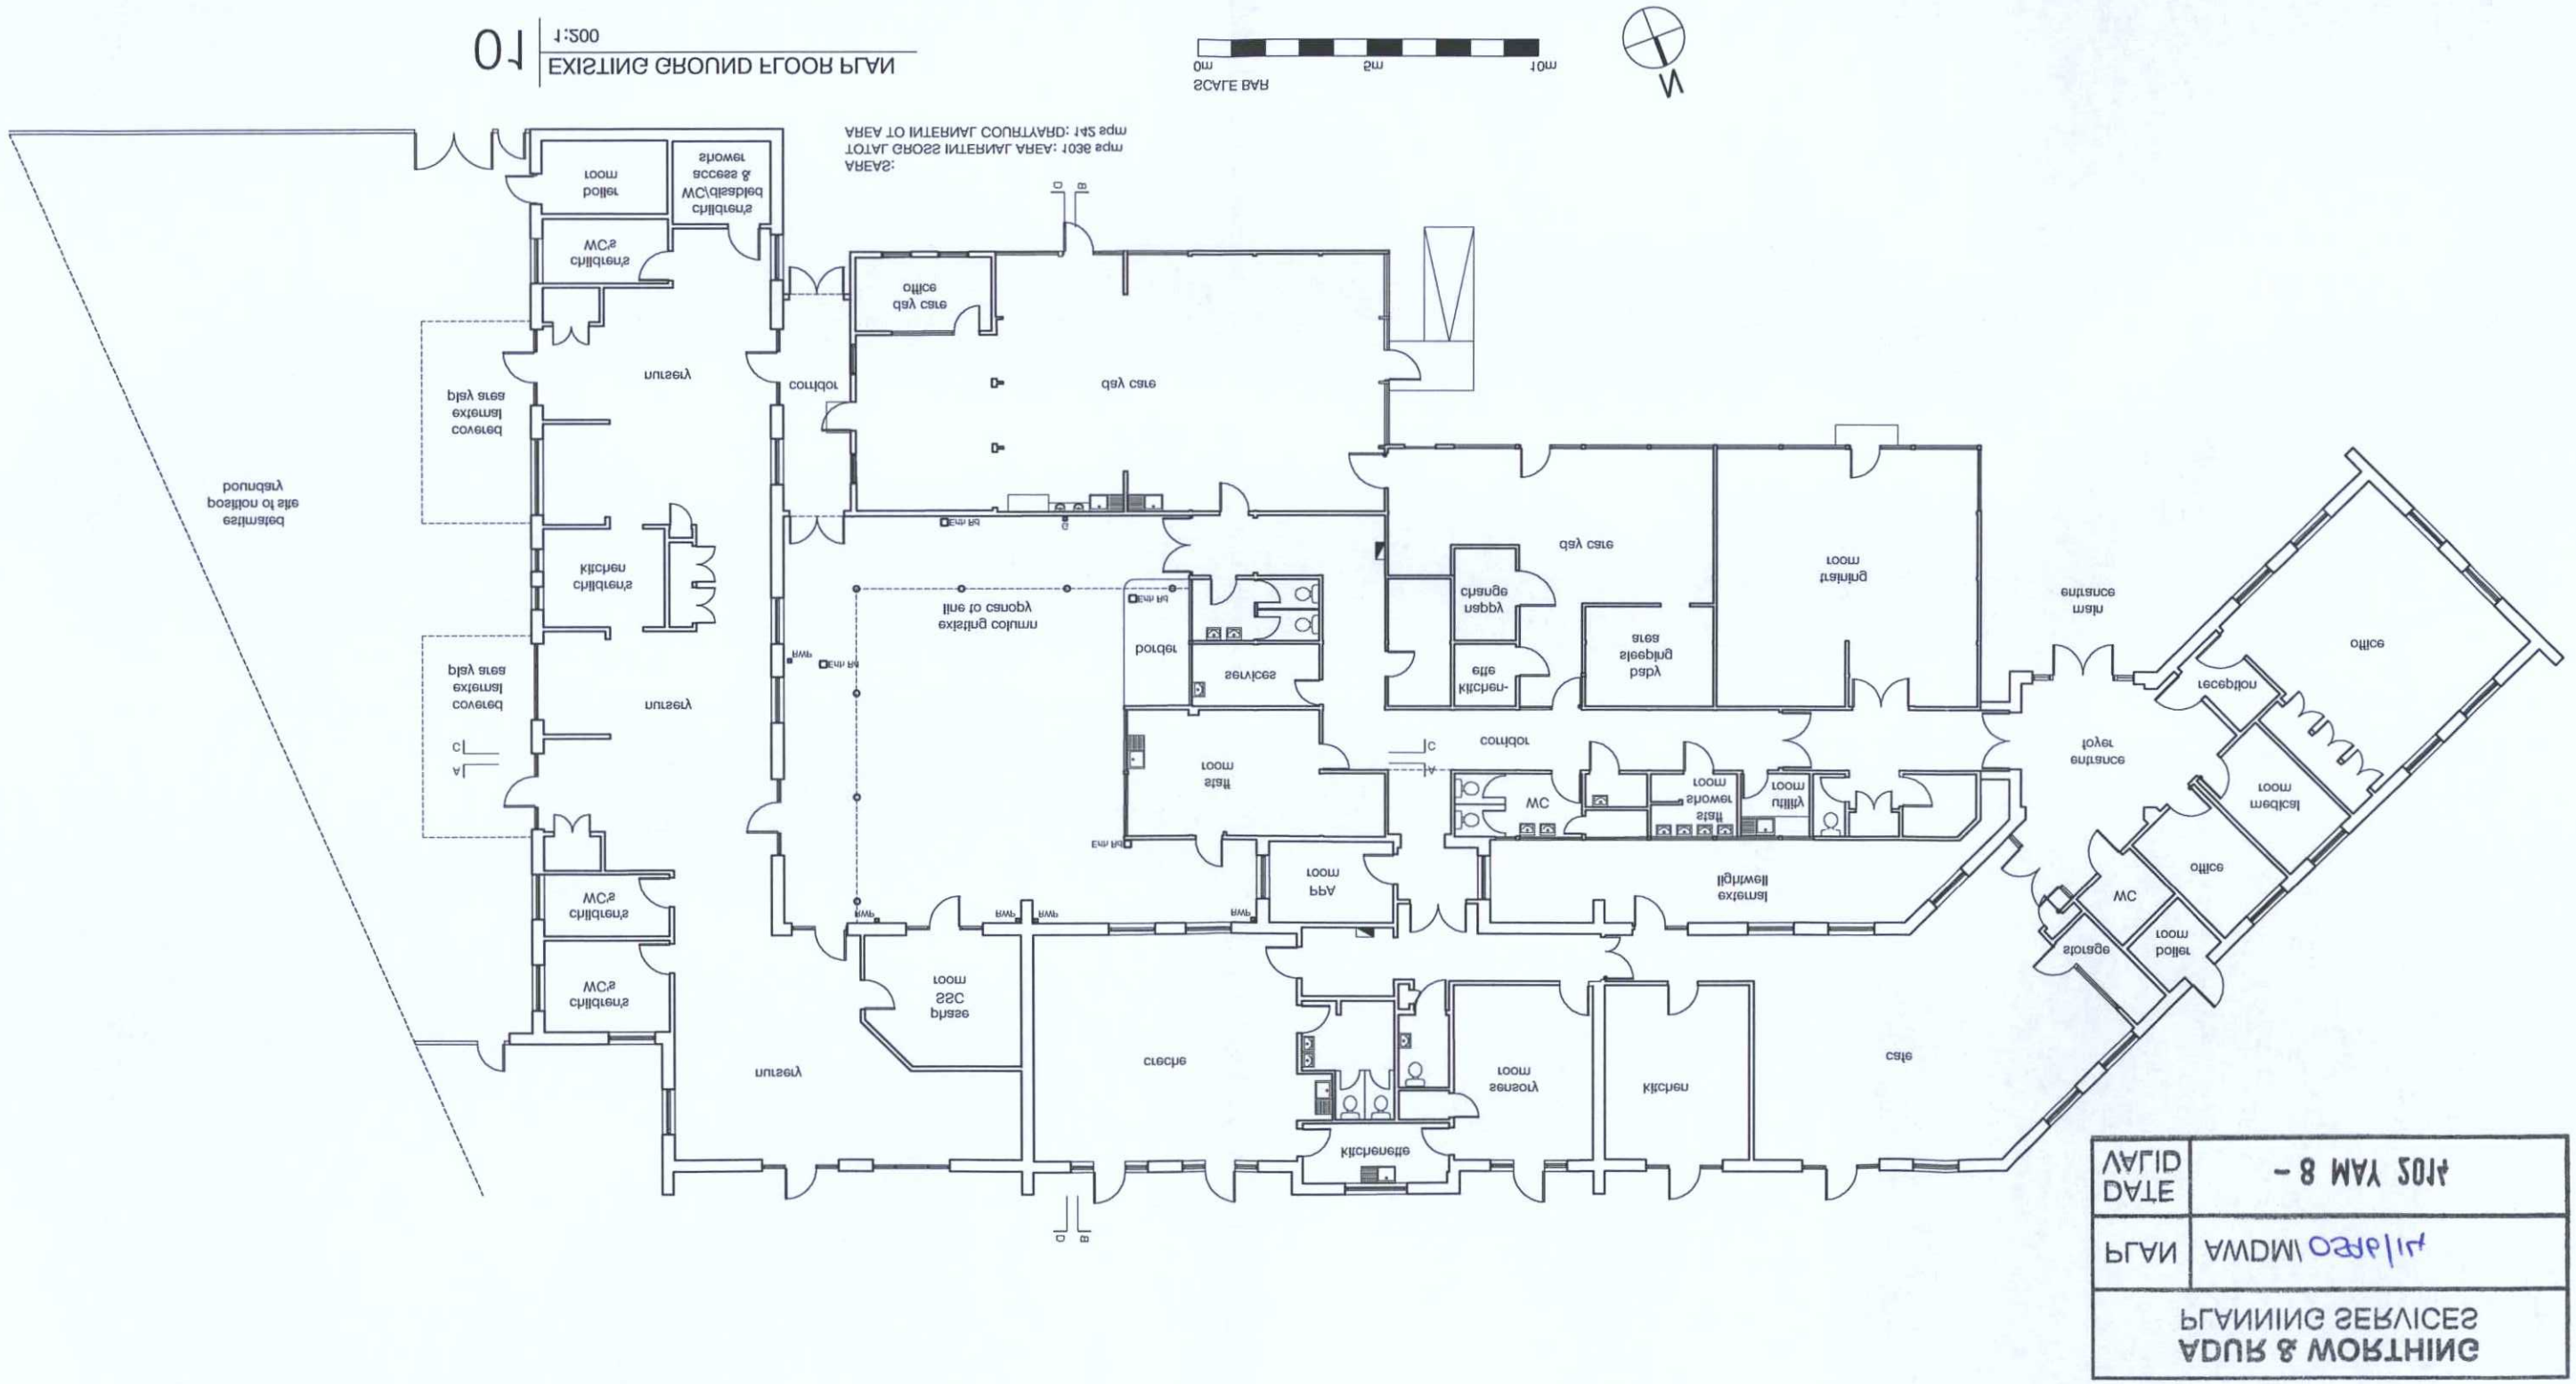

STATUS: PLANNING

CHECKED: MC **DATE:** MAR 14

DRAWN: OTHERS \ MC **DATE:** MAR 14

SCALE: 1:200@A3

PROJECT: BOUNDSTONE NURSERY C&FC

CLIENT: BOUNDSTONE NURSERY SCHOOL C&FC

DRAWING TITLE: EXISTING GROUND FLOOR PLAN

REVISION: -

NUMBER: 0143-EXG-001

10 | 1:200 EXISTING GROUND FLOOR PLAN

SCALE BAR 0m 5m 10m

N

AREAS:
TOTAL GROSS INTERNAL AREA: 1036 sqm
AREA TO INTERNAL COURTYARD: 142 sqm

ARCHITECTS
cooper
MOHSIN COOPER LIMITED, 7 HOVE MANOR PARADE,
HOVE STREET, HOVE, EAST SUSSEX, BN3 2DF
www.mohsincooper.com

© COPYRIGHT EXISTS ON THE DESIGN AND INFORMATION SHOWN ON THIS DRAWING