

ADUR & WORTHING
PLANNING SERVICES

PLAN	AWDM/0596/14
DATE VALID	- 8 MAY 2014

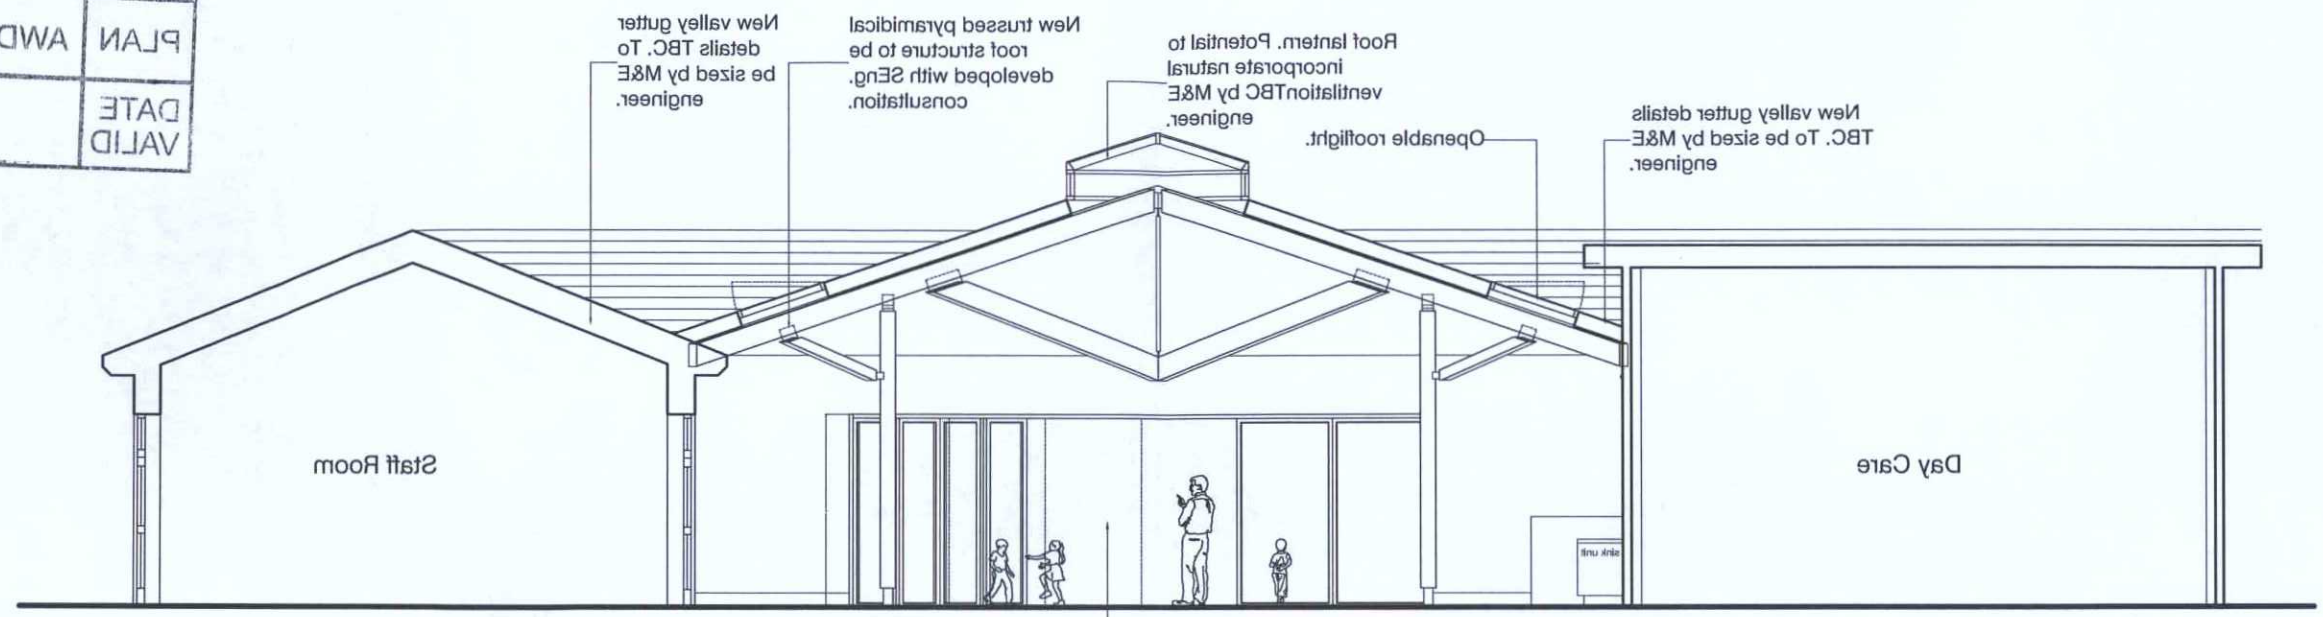

01 PROPOSED SECTION D-D
Scale 1:100

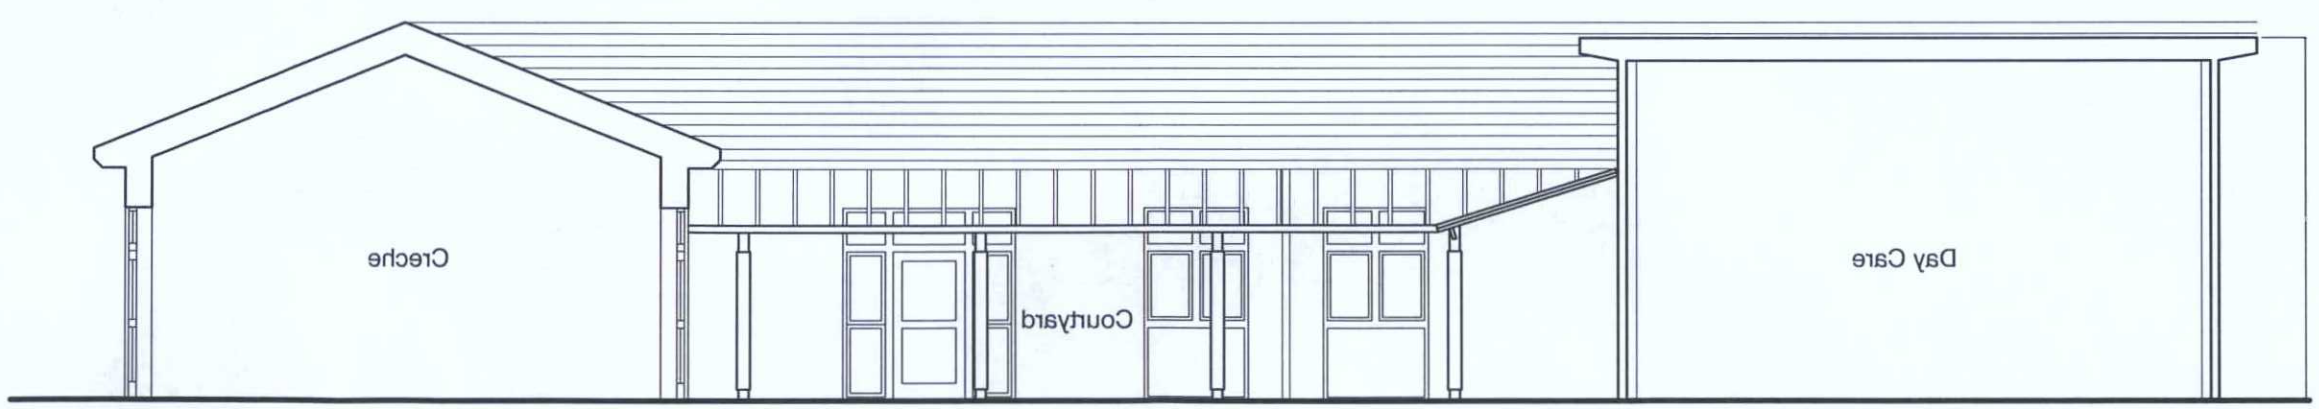

02 EXISTING SECTION D-D
Scale 1:100

0m 1 5 10

THE CONTRACTOR MUST VERIFY ALL DIMENSIONS ON SITE BEFORE MAKING SHOP DRAWINGS OR COMMENCING WORK OF ANY KIND. NO DIMENSIONS TO BE SCALED FROM THIS DRAWING

1. THE BOUNDARIES SHOWN ARE BASED ON INFORMATION BY OTHERS. ALL BOUNDARIES TO BE VERIFIED ON SITE PRIOR TO COMMENCING CONSTRUCTION.
2. TOPOGRAPHICAL LEVELS TO BE CONFIRMED.
3. DESIGN IS QUOTED AREAS ARE SUBJECT TO DESIGN DEVELOPMENT & STATUTORY CONSENTS.
4. ALL SURVEY INFORMATION SHOWN IS SUBJECT TO FURTHER SITE INVESTIGATION DURING DEMOLITION.

morisin cooper
ARCHITECTS

MORISIN COOPER LIMITED, 7 HOVE MANOR PARADE,
HOVE STREET, HOVE, EAST SUSSEX, BN3 2DF
www.morisincooper.com

© COPYRIGHT EXISTS ON THE DESIGN AND INFORMATION SHOWN ON THIS DRAWING

SCALE : 1:100@A3
DRAWN : OTHERS / MC **DATE :** MAR 14
CHECKED : MC **DATE :** MAR 14

STATUS: PLANNING

PROJECT :
BOUNDSTONE NURSERY C&FC

CLIENT :
BOUNDSTONE NURSERY SCHOOL C&FC

DRAWING TITLE :
EXG + PROPOSED SECTION DD

NUMBER:
0143-A106

REVISION:
-