

ADUR & WORTHING
PLANNING SERVICES

PLAN | AWDM/0594/14

DATE VALID | - 8 MAY 2014

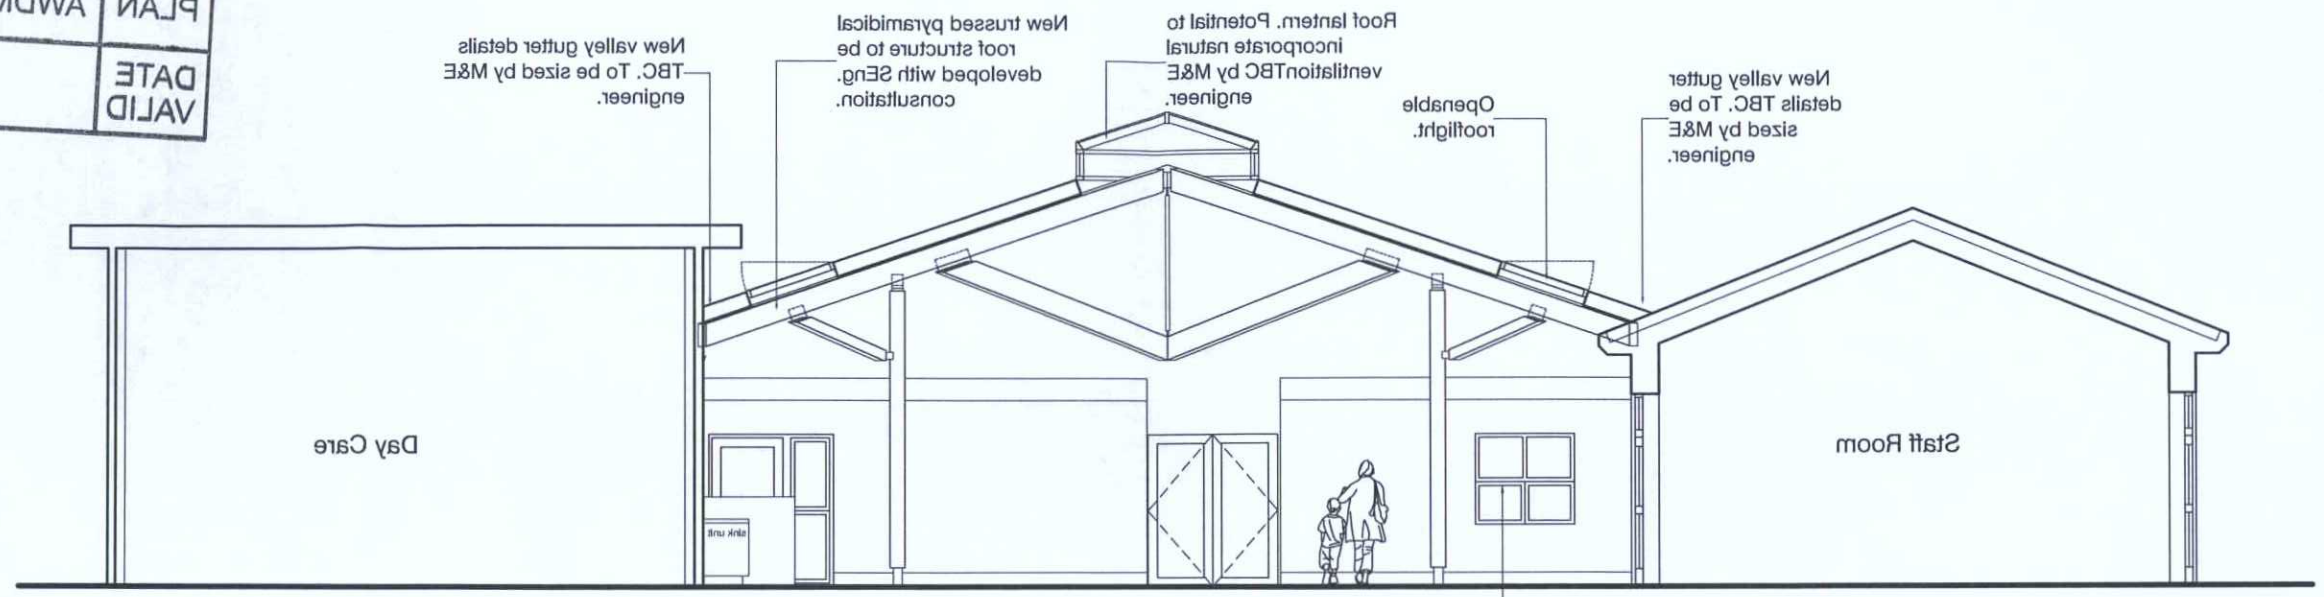

01 | PROPOSED SECTION B-B
Scale 1:100

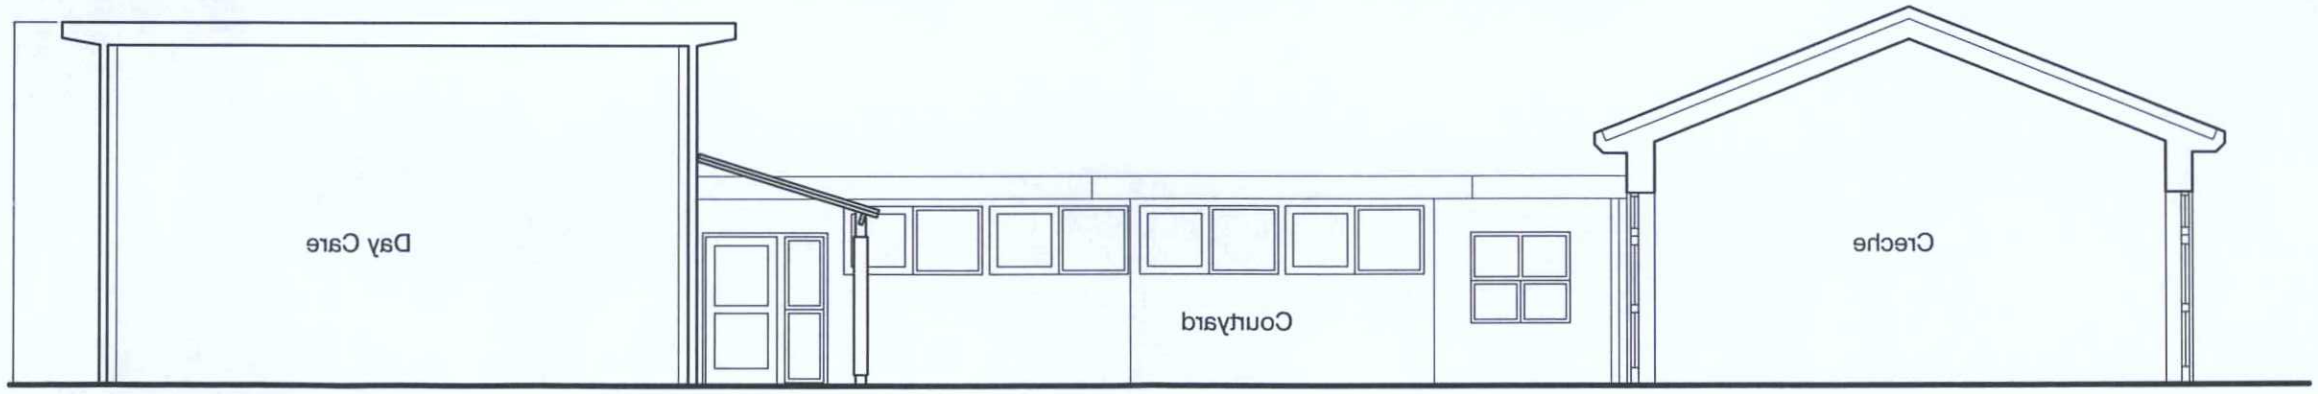

02 | EXISTING SECTION B-B
Scale 1:100

0m 1 5 10

mohsin cooper
ARCHITECTS

MOHSIN COOPER LIMITED, 7 HOVE MANOR PARADE,
HOVE STREET, HOVE, EAST SUSSEX, BN3 2DF
www.mohsincooper.com

© COPYRIGHT EXISTS ON THE DESIGN AND INFORMATION SHOWN ON THIS DRAWING

THE CONTRACTOR MUST VERIFY ALL DIMENSIONS ON SITE BEFORE MAKING SHOP DRAWINGS OR COMMENCING WORK OF ANY KIND. NO DIMENSIONS TO BE SCALED FROM THIS DRAWING

1. THE BOUNDARIES SHOWN ARE BASED ON INFORMATION BY OTHERS. ALL BOUNDARIES TO BE VERIFIED ON SITE PRIOR TO COMMENCING CONSTRUCTION.
2. TOPOGRAPHICAL LEVELS TO BE CONFIRMED.
3. DESIGN & QUOTED AREAS ARE SUBJECT TO DESIGN DEVELOPMENT & STATUTORY CONSENTS.
4. ALL SURVEY INFORMATION SHOWN IS SUBJECT TO FURTHER SITE INVESTIGATION DURING DEMOLITION.

SCALE : 1:100@A3
DRAWN : OTHERS / MC **DATE :** MAR 14
CHECKED : MC **DATE :** MAR 14

STATUS: **PLANNING**

PROJECT :
BOUNDSTONE NURSERY C&FC

CLIENT :
BOUNDSTONE NURSERY SCHOOL C&FC

DRAWING TITLE :
EXG + PROPOSED SECTION BB

NUMBER:
0143-A104

REVISION:
-