COMPLIANT WITH THE 45 DEGREE RULE AS SET OUT IN THE BUILDING RESEARCH ESTABLISHMENT (BRE) DOCUMENT 'SITE LAYOUT PLANNING FOR DAYLIGHT AND SUNLIGHT: A GUIDE TO GOOD PRACTICE (2011)'

PROPOSALS DESIGNED TO BE COMPLIANT WITH DEVELOPMENT MANAGEMENT STANDARD NO.2 EXTENSIONS AND ALTERATIONS TO DWELLINGS

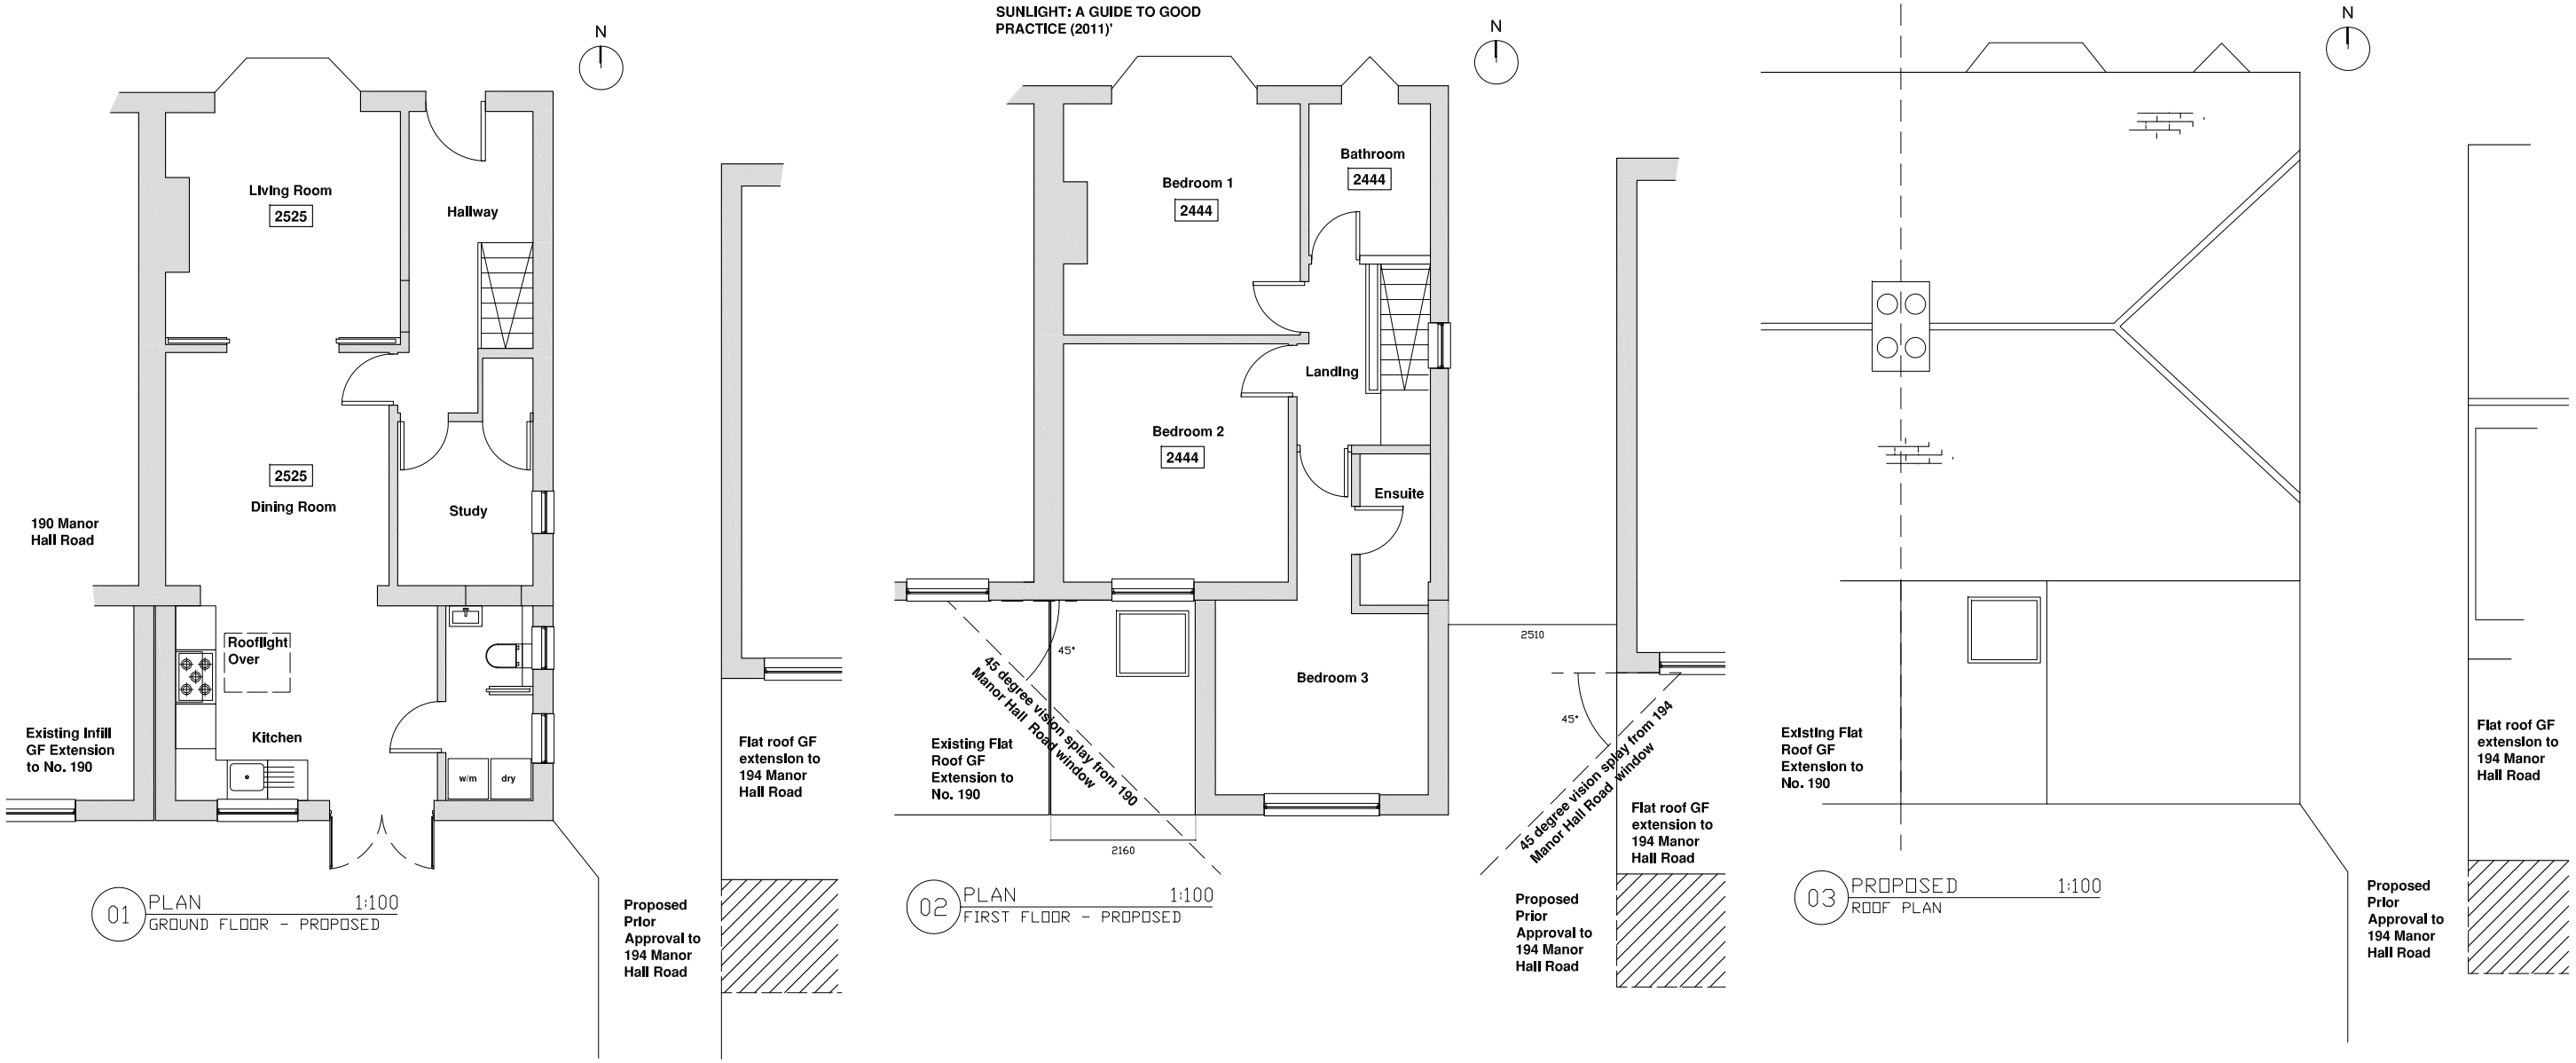

GSD architecture + design ltd

Date: Rev: Notes:

Drawing Status: PLANNING

Title: Ground Floor, First Floor + Roof Plan Proposed

Job Number: 201018 | Drawing Number: (21)001 | Revision: D

Project: 192 Manor Hall Road Portslade, East Sussex

Date: 02.03.21. | Scale: 1:100@A3 | Drawn: DG | Checked: | Client:

1:50 1m 2 3 4 5 6 7 8 9 1:100 1m 2 3 4 5 6 7 8 9 10
1:200 1m 2 3 4 5 6 7 8 9 10 11 12 13 14 15 16 17 18 19 1:500 5m 10 20 30 40 1:1250 10m 20 30 40 50 100

Contractor to check and verify all dimensions on site before all work is commenced. All goods, materials, workmanship to conform with current Building Regulations, British Standards and Codes of Practice.

This drawing and all design within is, and remains, the property of GSD Architecture + Design Ltd. and is protected by the Copyright, Designs and Patents Act, 1988