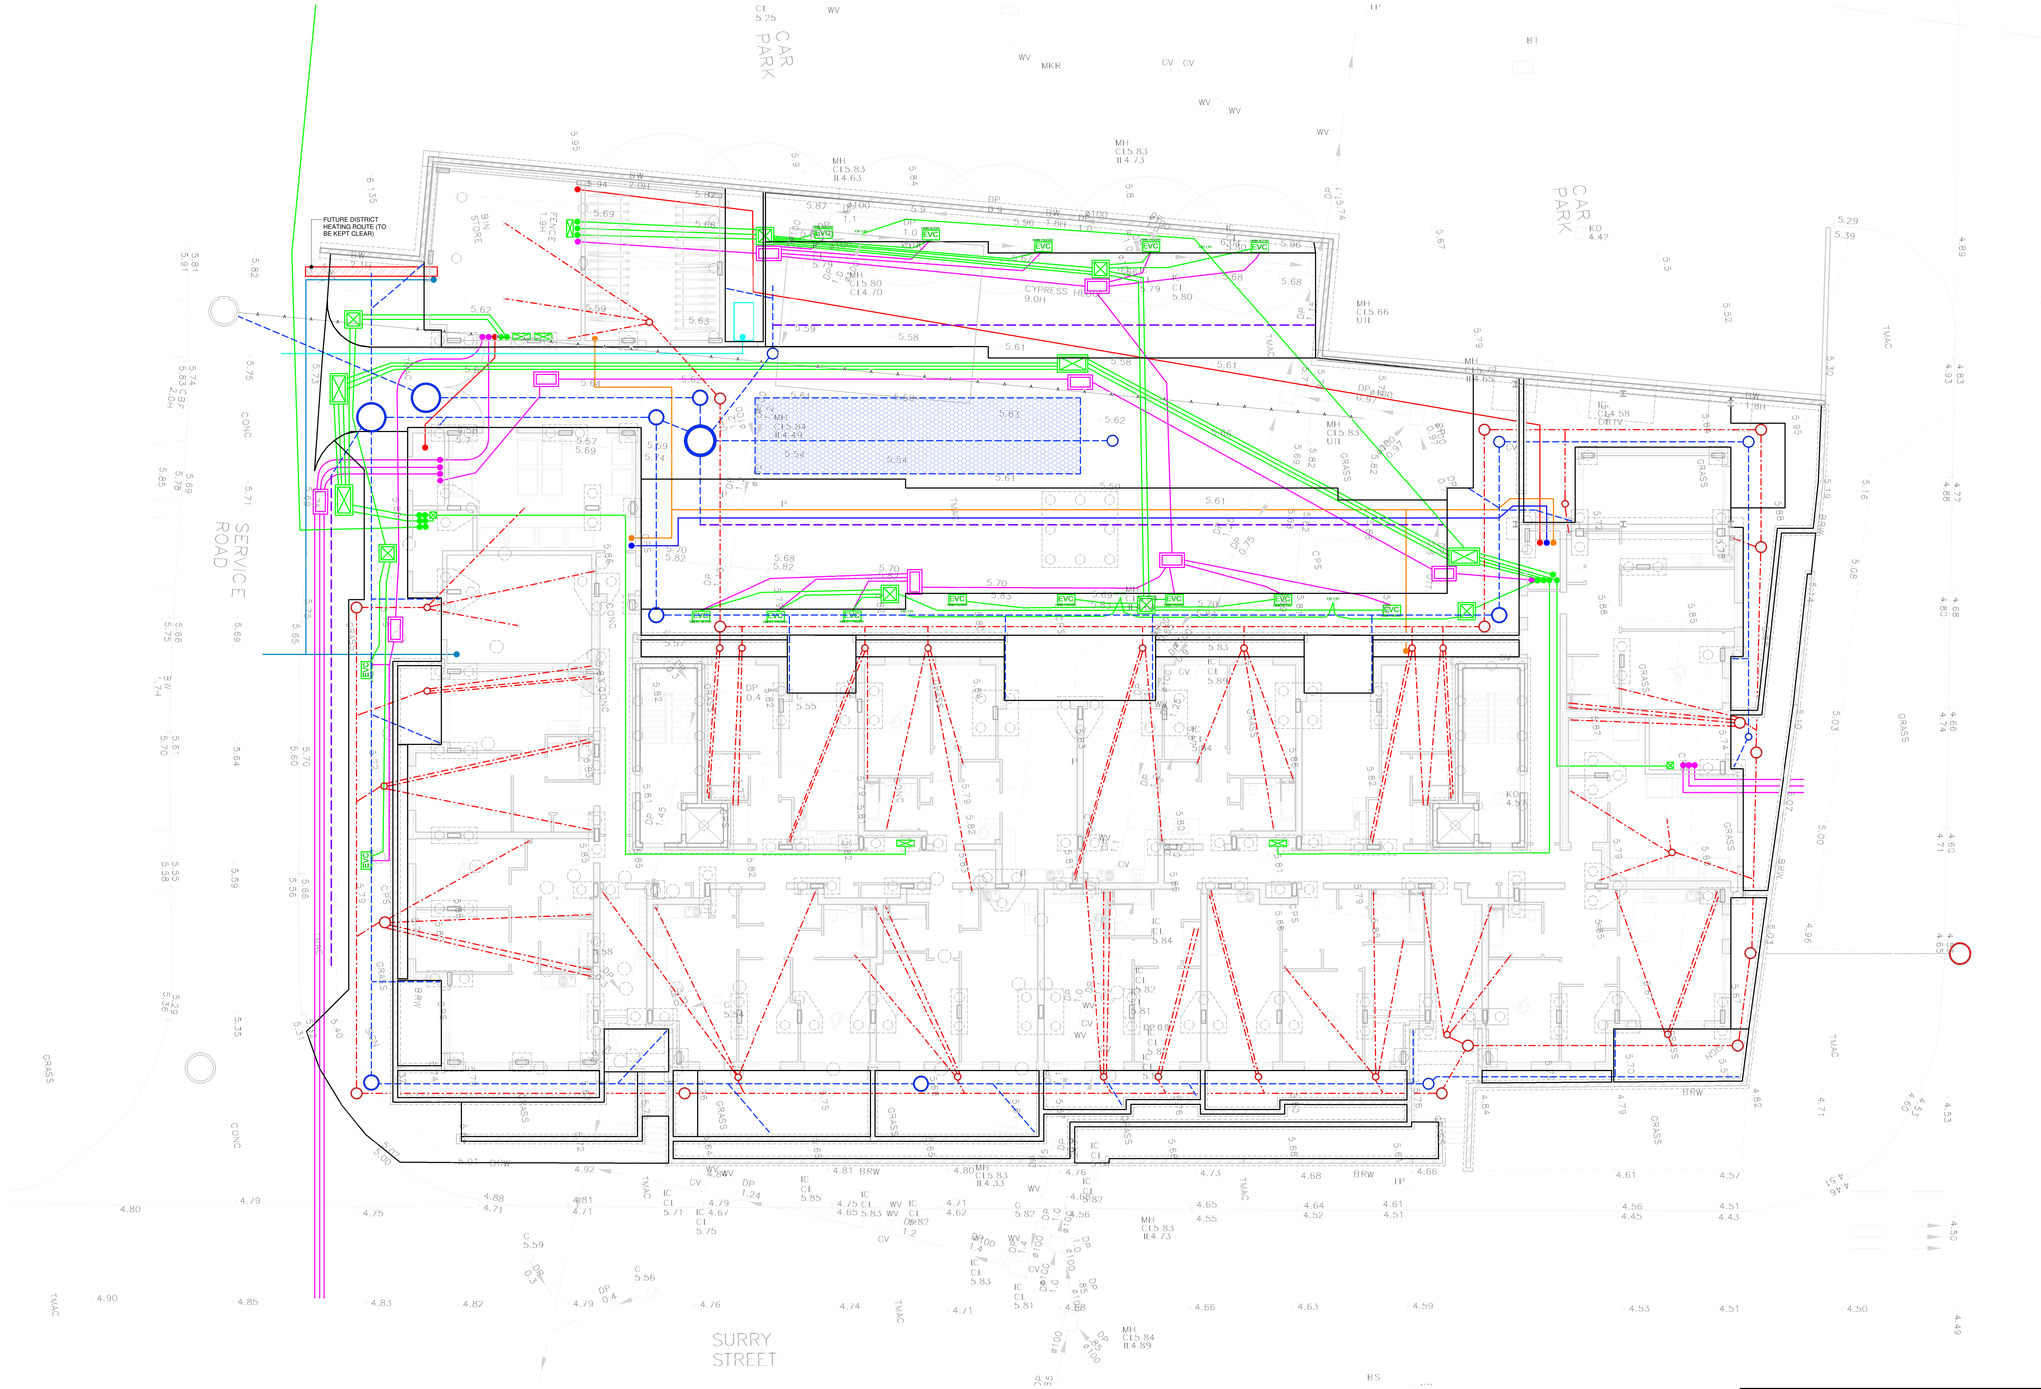

LEGEND

- SURFACE WATER DRAINAGE
- FOUL WATER DRAINAGE
- PERFORATED FILTER DRAIN
- EXISTING DRAIN TO BE ABANDONED

REFER TO RDG DRAWING RL51001-RDG-XX-XX-PL-C-0500 FOR FURTHER DETAILS

- DH
- GAS
- BT
- ELECTRIC
- WATER BOOSTED
- WATER CATS
- WATER MAIN

REFER TO CPW DRAWING RL51001-CPW-00-ZZ-PL-ME-30701 FOR FURTHER DETAILS

THIS DRAWING IS BASED UPON THE FOLLOWING FILES:
- **RDG EXTERNAL WORKS AND DRAINGE LAYOUT:** RL51001-RDG-XX-XX-PL-C-0500-C01
- **CPW MEP EXTERNAL SERVICES LAYOUT:** RL51001-CPW-00-ZZ-PL-ME-30701-P01
- **CS ARCHITECTURAL REVIT MODEL:** K210031-CS-A-1-ZZ-M3-SO-Residential_12_04_22

DRAWING PREPARED STRICTLY FOR INFORMATION ONLY AND IS BASED UPON DESIGN DATA PROVIDED BY OTHERS.
SUBSEQUENTLY THIS DRAWING SHOULD NOT BE USED IN WHOLE OR IN PART FOR THE PURPOSES OF CONSTRUCTION, INCLUDING SETTING OUT.

DISCLAIMER NOTES

- THIS DOCUMENT IS COPYRIGHT OF THE ORIGINATOR AND MUST BE TREATED AS CONFIDENTIAL
- THIS DOCUMENT MUST NOT BE ALTERED, REPRODUCED OR DISTRIBUTED WITHOUT PRIOR WRITTEN CONSENT OF THE ORIGINATOR
- THIS DOCUMENT MUST NOT BE ALTERED - THE ORIGINATOR ACCEPTS NO RESPONSIBILITY FOR ANY DISCREPANCIES ARISING AS A RESULT OF THE ORIGINATORS INFORMATION BEING ALTERED BY OTHERS
- ANY DISCREPANCY MUST BE REPORTED TO THE ORIGINATOR
- DO NOT SCALE THIS DOCUMENT - USE FIGURED DIMENSIONS ONLY
- ALL DIMENSIONS MUST BE CHECKED ON SITE PRIOR TO COMMENCEMENT OF ANY RELATED WORKS
- THIS DOCUMENT MUST BE READ IN CONJUNCTION WITH ALL SUPPORTING DOCUMENTS PRODUCED BY THE ORIGINATOR AND OTHER PROJECT DISCIPLINES
- THE ORIGINATOR ACCEPTS NO RESPONSIBILITY FOR THE ACCURACY OF BACKGROUND INFORMATION PRODUCED BY THIRD PARTIES - THIS MUST BE TREATED AS INDICATIVE ONLY
- USERS OF THIS DOCUMENT ARE RESPONSIBLE FOR CHECKING WHICH REVISION IS CURRENT
- THE DOCUMENT STATUS "INFORMATION" OR "PRELIMINARY", INDICATES THAT THIS DRAWING IS FOR REFERENCE PURPOSES ONLY - THE ORIGINATOR WILL ACCEPT NO RESPONSIBILITY FOR THE COMPLETENESS OF INFORMATION UNDER THIS STATUS
- THE DOCUMENT STATUS "RECORD" OR "AS BUILT" HAS BEEN PREPARED, IN PART, BASED UPON INFORMATION FURNISHED BY OTHERS. WHILE THIS INFORMATION IS BELIEVED TO BE RELIABLE, THE ORIGINATOR ASSUMES NO RESPONSIBILITY FOR THE ACCURACY OF THIS "RECORD" OR "AS BUILT" DOCUMENT OR FOR ANY ERRORS OR OMISSIONS THAT MAY HAVE BEEN INCORPORATED INTO IT AS A RESULT OF INCORRECT INFORMATION PROVIDED TO THE ORIGINATOR. THOSE RELYING ON THE "RECORD" OR "AS BUILT" DOCUMENT ARE ADVISED TO OBTAIN INDEPENDENT VERIFICATION OF ITS ACCURACY

CDM REGULATIONS 2015

- SIGNIFICANT OR NON-OBVIOUS RISKS AND RISKS WHICH ARE DIFFICULT TO MANAGE ARE IDENTIFIED ON THIS DRAWING USING THE FOLLOWING SYMBOL IDENTIFIED TO THE RIGHT WITH BRIEF ACCOMPANYING TEXT. FOR FURTHER DETAILS OF THE RISKS IDENTIFIED BY DESIGNERS, REFERENCE SHOULD BE MADE TO CDM HAZARD REGISTER.
- NONE OF THE LISTED IS DEEMED TO RELIEVE THE CONTRACTOR OF THEIR OBLIGATIONS UNDER ALL APPLICABLE HEALTH AND SAFETY LEGISLATION

MODEL REFERENCES

THIS INFORMATION, RIDGE & PARTNERS LLP REVIT MODEL AND ASSOCIATED 3D OUTPUTS ARE BASED UPON THE FOLLOWING INFORMATION PROVIDED BY THE DESIGN TEAM;

DRAWING NOTES

REV:	DESCRIPTION	DATE	DRAWN
P1	ISSUED FOR INFORMATION	27.05.2022	WPB

RIDGE
PARTNERSHIP HOUSE
MOORSIDE ROAD
WINCHESTER
SO23 7RX
TEL NO: 01962 834 400
WWW.RIDGE.CO.UK

CLIENT:
REAL LTD

Real

PROJECT:
THE MANNINGS
SHOREHAM-BY-SEA

TITLE:
COMBINED INCOMING SERVICES LAYOUT

TECH:	CSE:	ICSE:	SCALE: 1 : 100 @ A0
			DATE: 05/27/22

STATUS:
FOR INFORMATION

DRAWING No:

PROJECT:	ORG:	ZONE:	LEVEL:	TYPE:	ROLE:	NUMBER:	REV:
RL51001	RDG	XX	XX	PL	C	4010	P1