
AMENDMENT

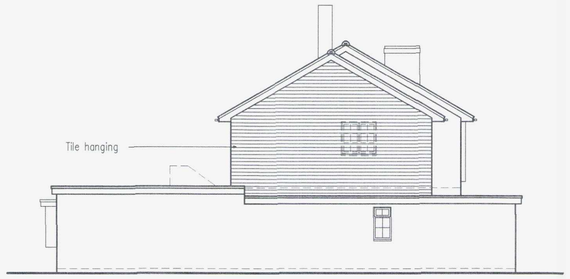

East Elevation



South Elevation




West Elevation




North Elevation

ADUR & WORTHING
PLANNING SERVICES

PLAN	AWDM/ CHESH4
DATE VALID	24 FEB 2014

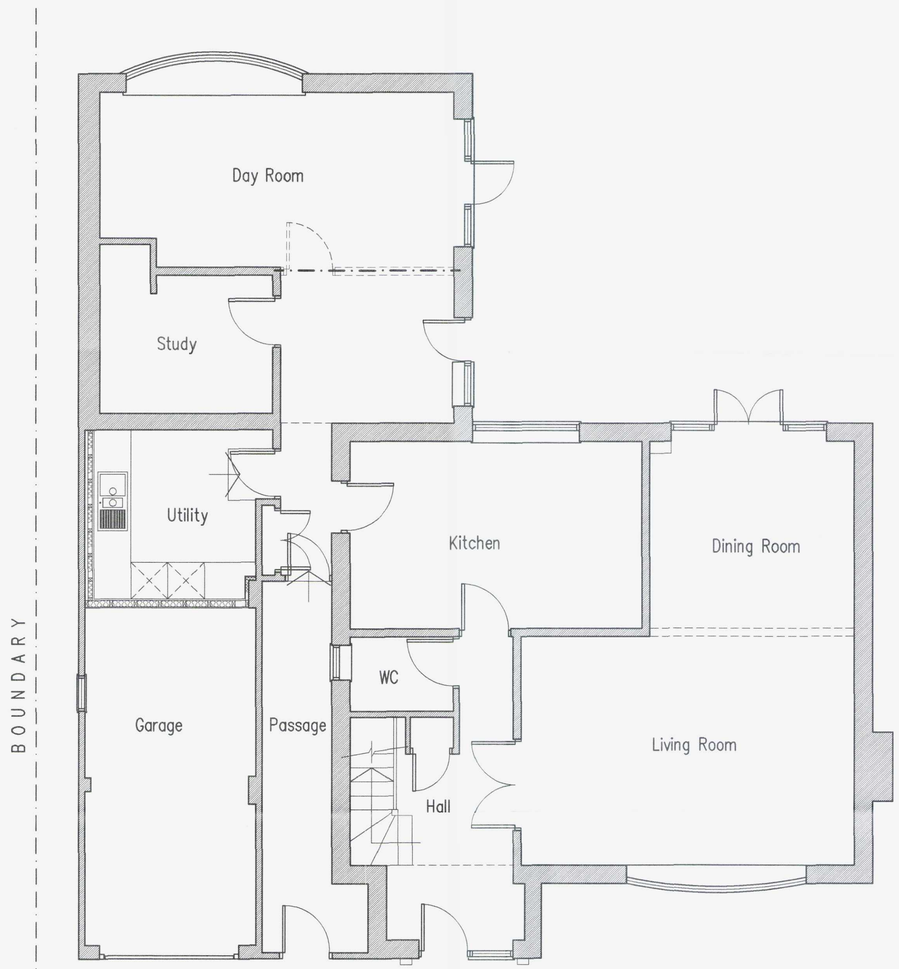

Proposed Ground Floor Plan

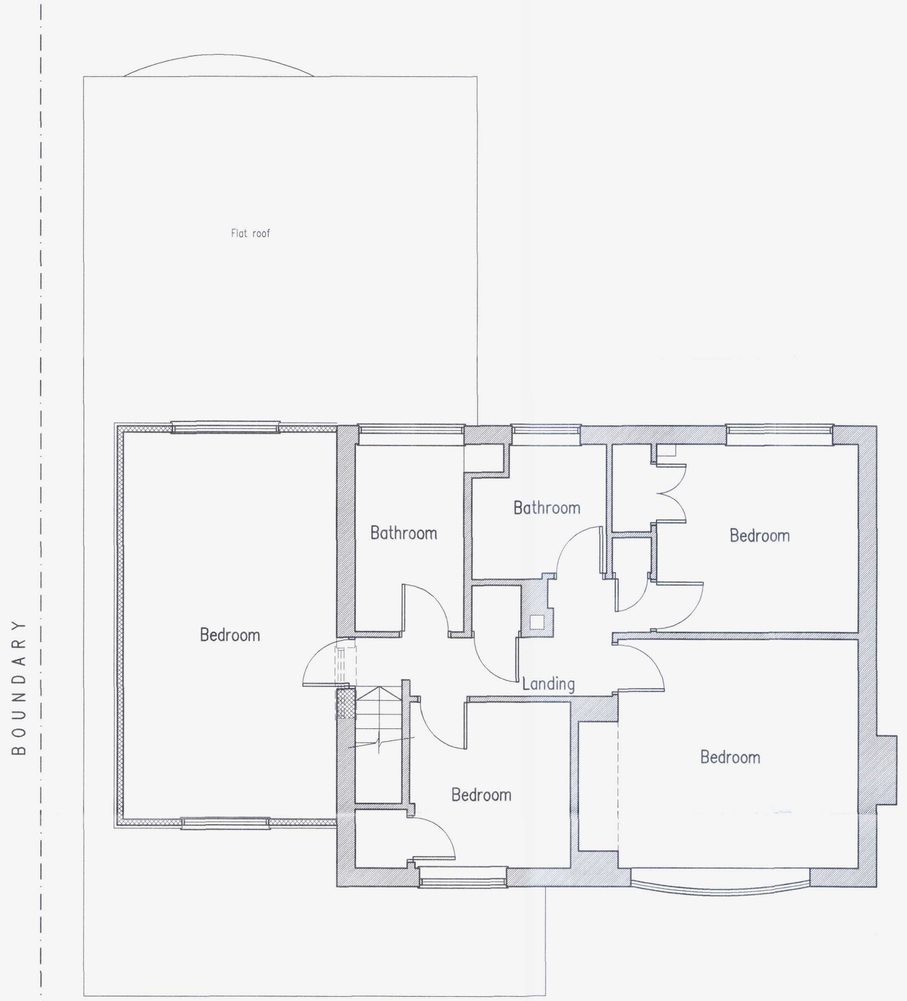

Proposed First Floor Plan

1m 2m 3m 4m 5m 6m 7m 8m 9m 10m
1:50 Scale Bar

1m 2m 3m 4m 5m 6m 7m 8m 9m 10m
1:100 Scale Bar

rja Planning & Building Consultants Ltd.
16 Greenacres
Shoreham-By-Sea
West Sussex
BN43 5WY
t/f: 01273 467297 mob: 07971 375739
e: rex@rjapbc.co.uk web: www.rjapbc.co.uk

Chartered Institute of Architectural Technologists

A	24.2.14	Garage window shown on south elevation

PROJECT: Rivington, The Street, Shoreham-By-Sea

DRAWING TITLE: Proposed Floor Plans & Elevations

CLIENT: Mr S Trueman & Ms J Hockley

DWG NO: 13428-101

REVISION: A

SCALE: 1:50, 1:100 @ A1

DATE: 08.04.13

DRAWN: rex