AMENDMENT

ADUR & WORTHING PLANNING SERVICES
PLAN AWDM/0634/14
DATE VALID 24 FEB 2014



East Elevation




South Elevation




West Elevation



North Elevation

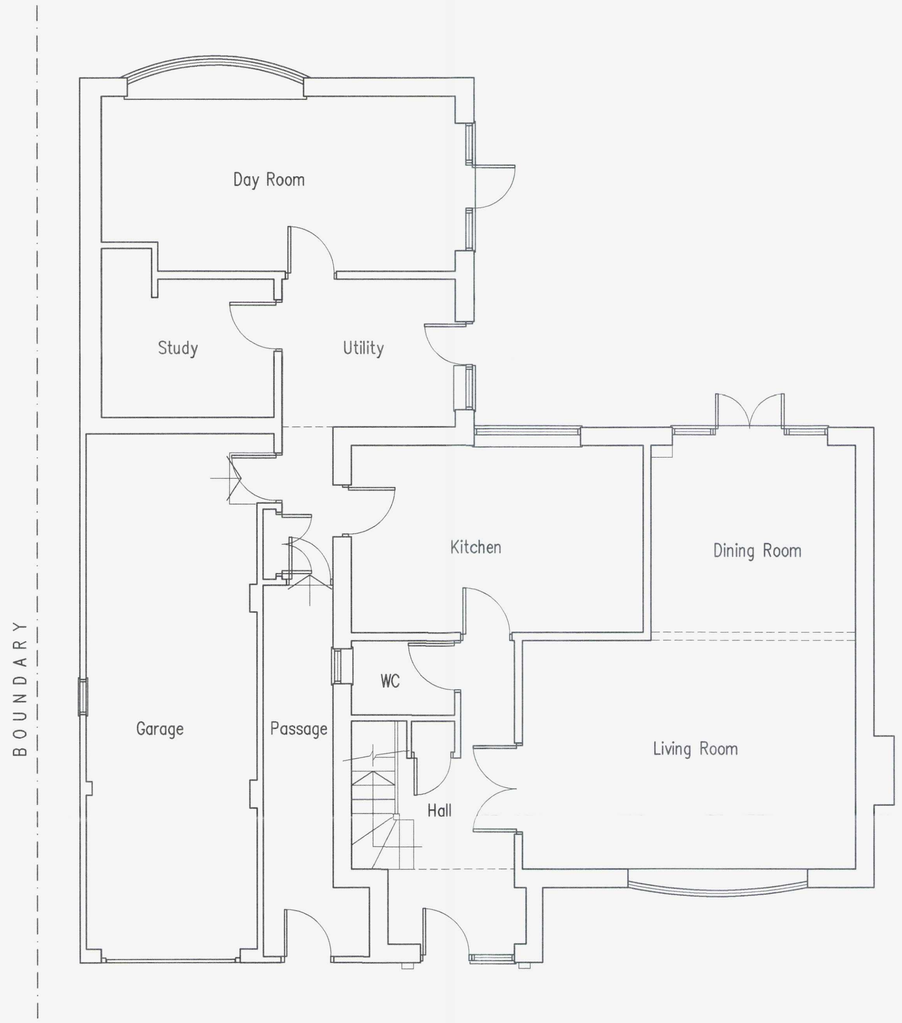

Existing Ground Floor Plan

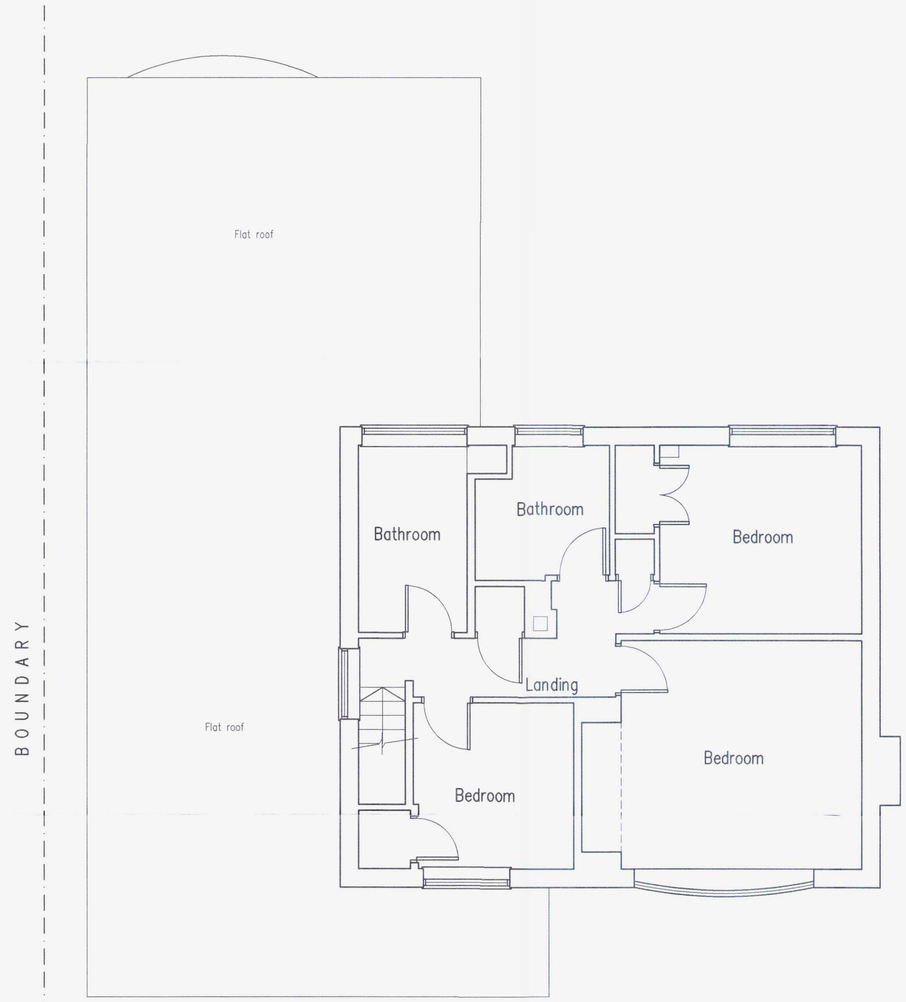

Existing First Floor Plan

1m 2m 3m 4m 5m 6m 7m 8m 9m 10m
1:50 Scale Bar

1m 2m 3m 4m 5m 6m 7m 8m 9m 10m
1:100 Scale Bar

A	24.2.14	Garage window shown on south elevation

rja Planning & Building Consultants Ltd.
16 Greenacres
Shoreham-By-Sea
West Sussex
BN43 5WY
t/f: 01273 467297 mob: 07971 375739
e: rex@rjapbc.co.uk web: www.rjapbc.co.uk

Chartered Institute of Architectural Technologists

PROJECT: Rivington, The Street, Shoreham-By-Sea
DRAWING TITLE: Existing Floor Plans & Elevations
CLIENT: Mr S Trueman & Ms J Hockley
DWG NO: 13428-100
REVISION: A
SCALE: 1:50, 1:100 @ A1
DATE: 08.04.13
DRAWN: rex

IP