Received 19.04.12

ADUR & WORTHING
PLANNING SERVICES

PLAN | AWDM/0444/12

DATE VALID | 19 APR 2012

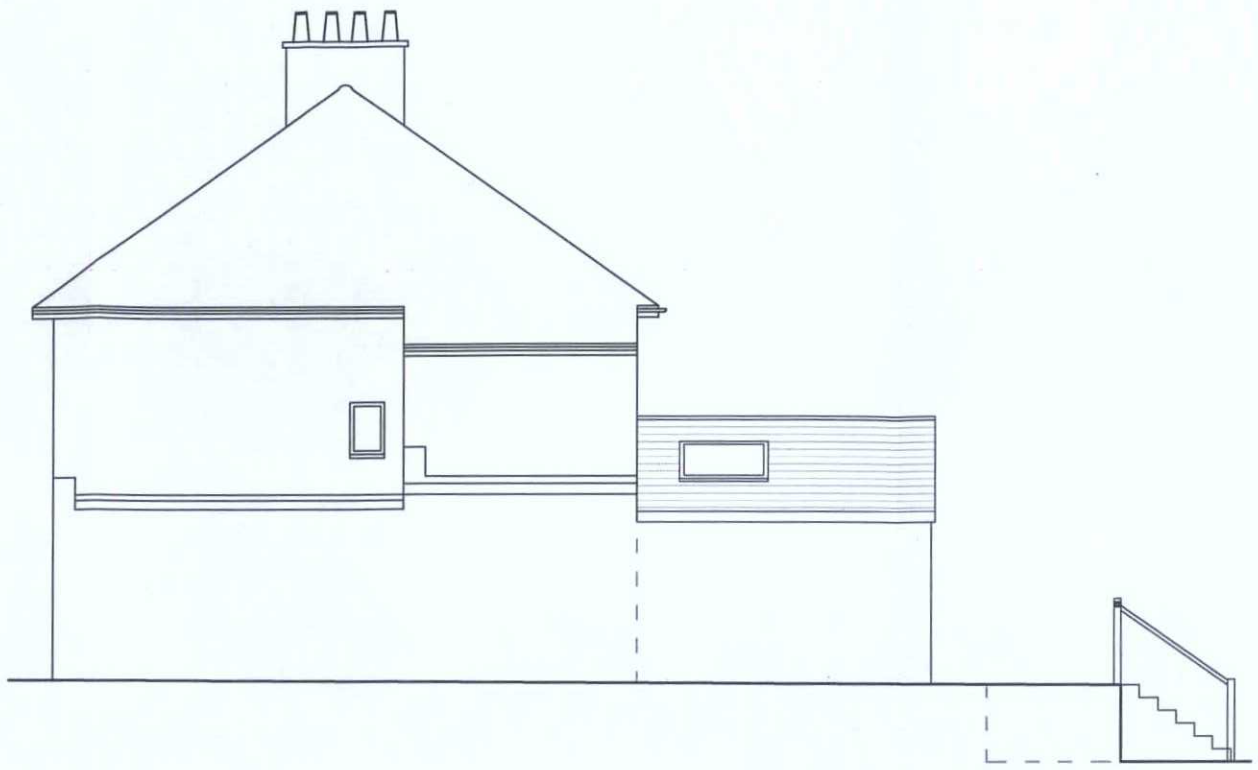

Side Elevation @ 1:100



Front Elevation @ 1:100

Rev	Description	Date
A	Amended for client	28.11.11
B	Extension reduced by 0.5m and roof re-designed	03.02.12
C	Extension increased by 0.5m	22.03.12
D	Title block amended	17.04.12

Job Reference
Rear Extension
23 Oxen Avenue
Shoreham

Client
Mr R Roberts

Drawing Title
Proposed Elevations

Drawing No
ADC465/03

Rev
D

Date	Scale	Dwg Size	Plot Style	Drawn	Checked
21.11.11	1:100	A3	ADCstyle.ctb	AJJ	AD

All dimensions to be checked on site. This drawing should be approved by Local Authority Building Control or other appropriate checking authority prior to commencement of work. This drawing should not be reproduced without the prior consent of the author

ADC
Alistair Dodd Consulting Ltd
Architectural Services
Construction Drawing Packages
CAD Draughting

72a Beaconsfield Road . Brighton . East Sussex . BN1 6DD
Tel: 01273 889468 . Fax: 01273 889467
Email: info@adcbrighton.co.uk

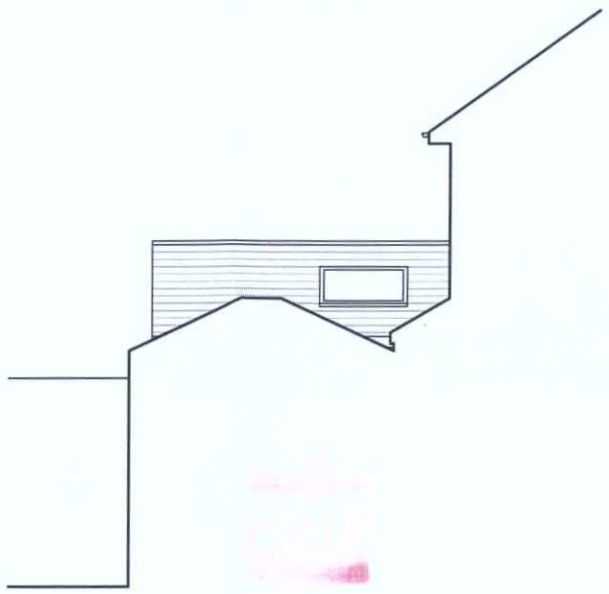

Side Elevation @ 1:100



Rear Elevation @ 1:100

0 1 2 3 5m 10m

Scale 1:100