A3 PAPER SIZE

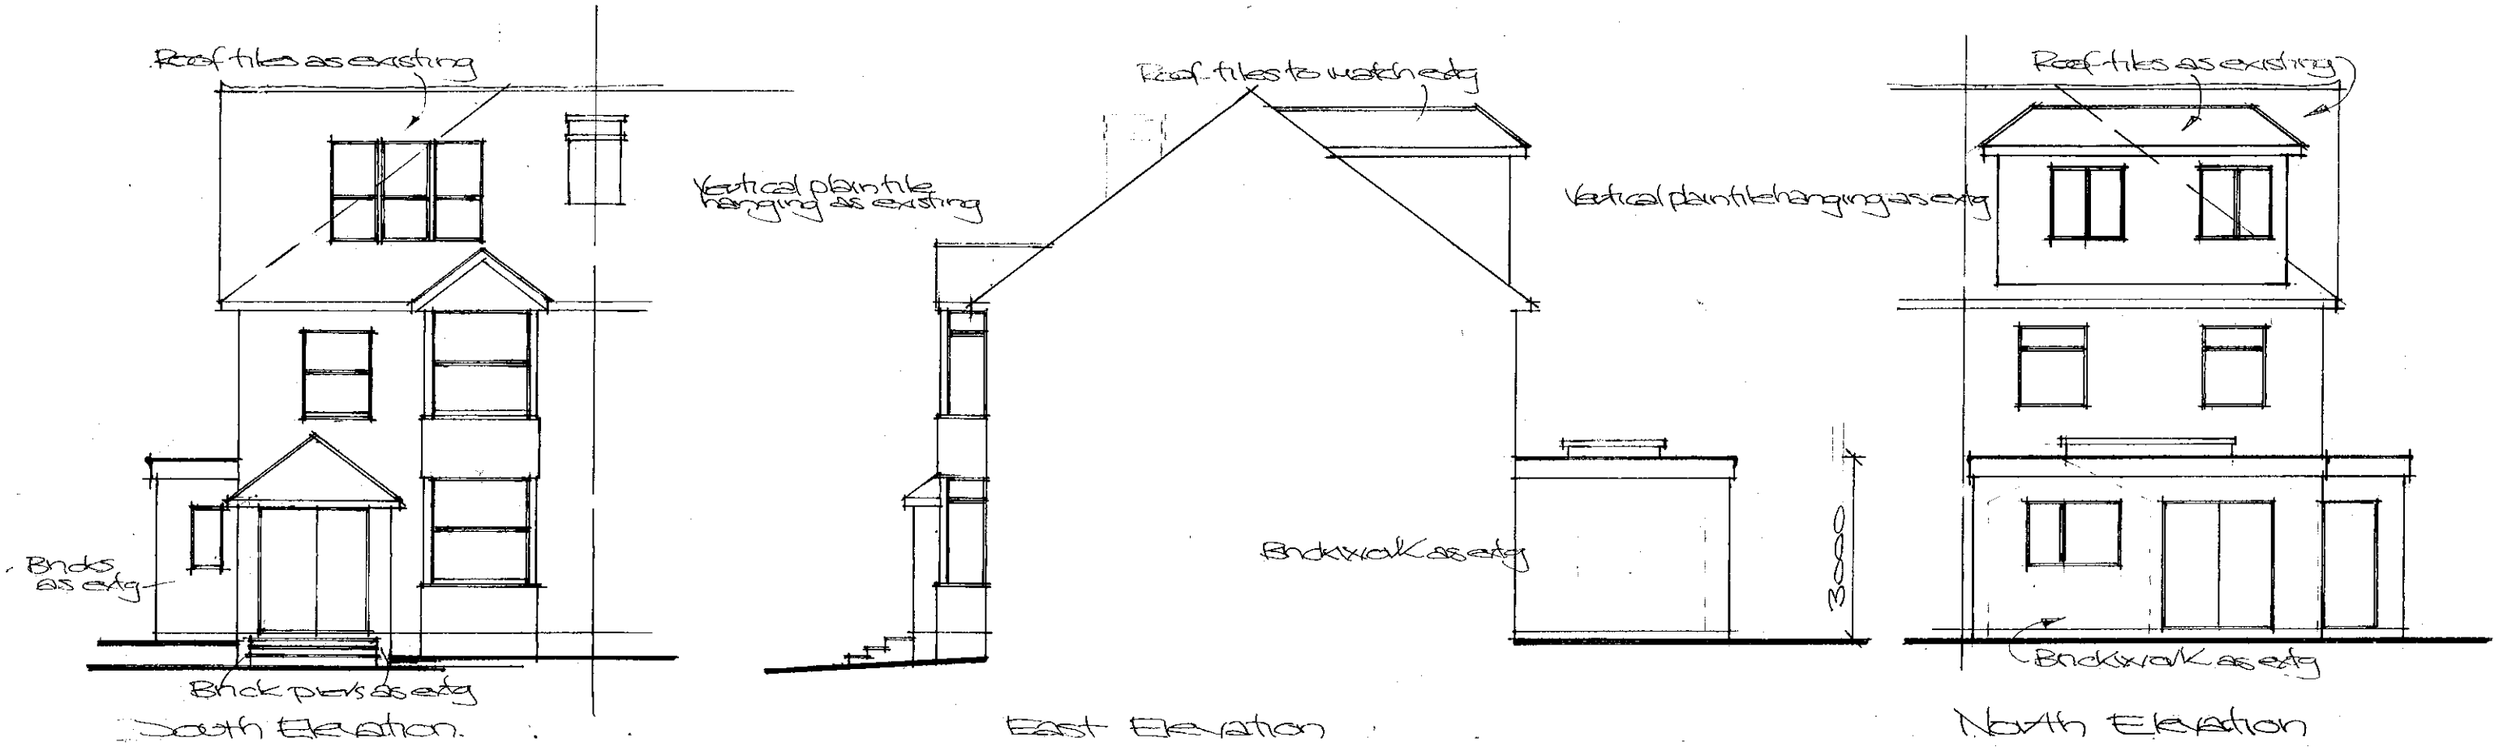

Proposed Elevations 1/100

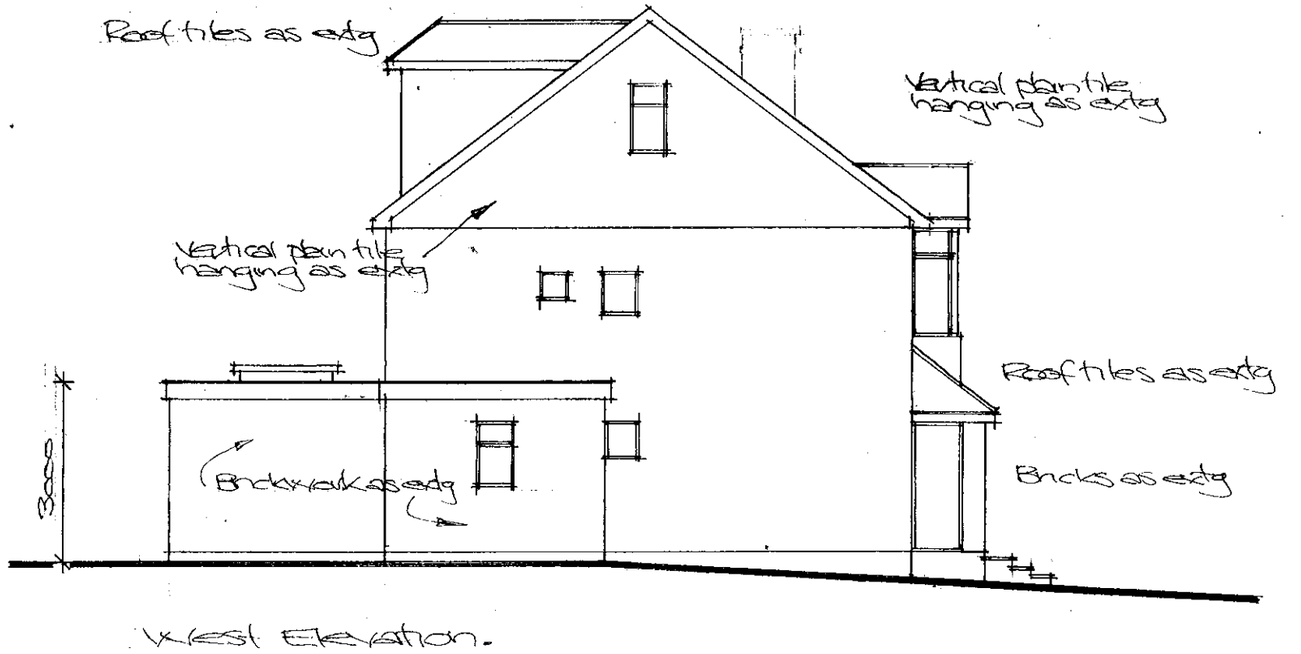

Amendments
Rev A: 14/12/2026 - Rear extension reduced from 4.0m to 3.5m. Roof Dormer to south elevation replaced with Velux cabrio roof windows. Elevations & proposed roof plan revised to suit.

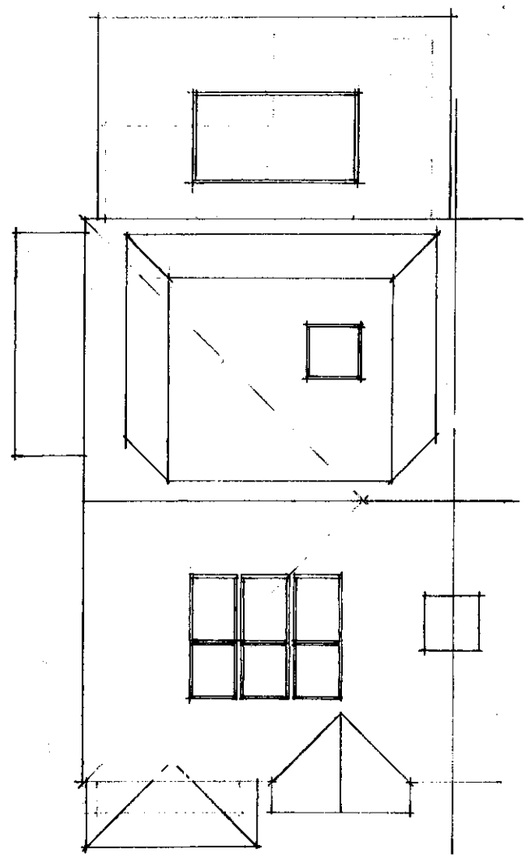

Proposed Roof Plan 1/100

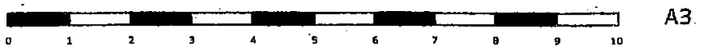

135 BRIGHTON ROAD
LANCING
WEST SUSSEX BN15 8HT

Paul Trussler
44 Firle Road
Lancing
West Sussex
BN15 0NZ

Drawing No. 220/602/4 A